



RIVERBEND DRIVE SIDEWALK PLAN PHASE 2

TOWN OF BERMUDA RUN, NC
DAVIE COUNTY, NORTH CAROLINA

DATE: 07.14.2026

REVISIONS

DATE	COMMENT
01/29/2026	TOWN OF BERMUDA RUN REVIEW
06/12/2026	NCDOT E&SC REVIEW
07/14/2026	ISSUED FOR BID

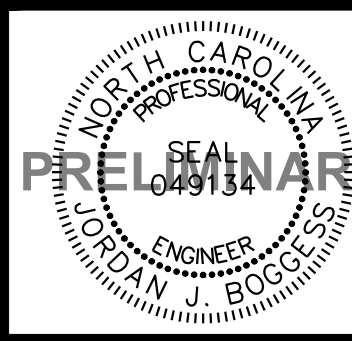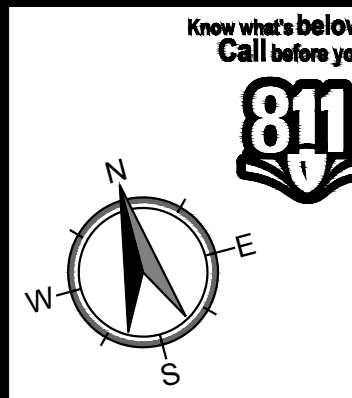


24315.01

RIVERBEND DR.
STA 49+50 - 54+00


EC-11

PRELIMINARY
NOT RELEASED FOR CONSTRUCTION

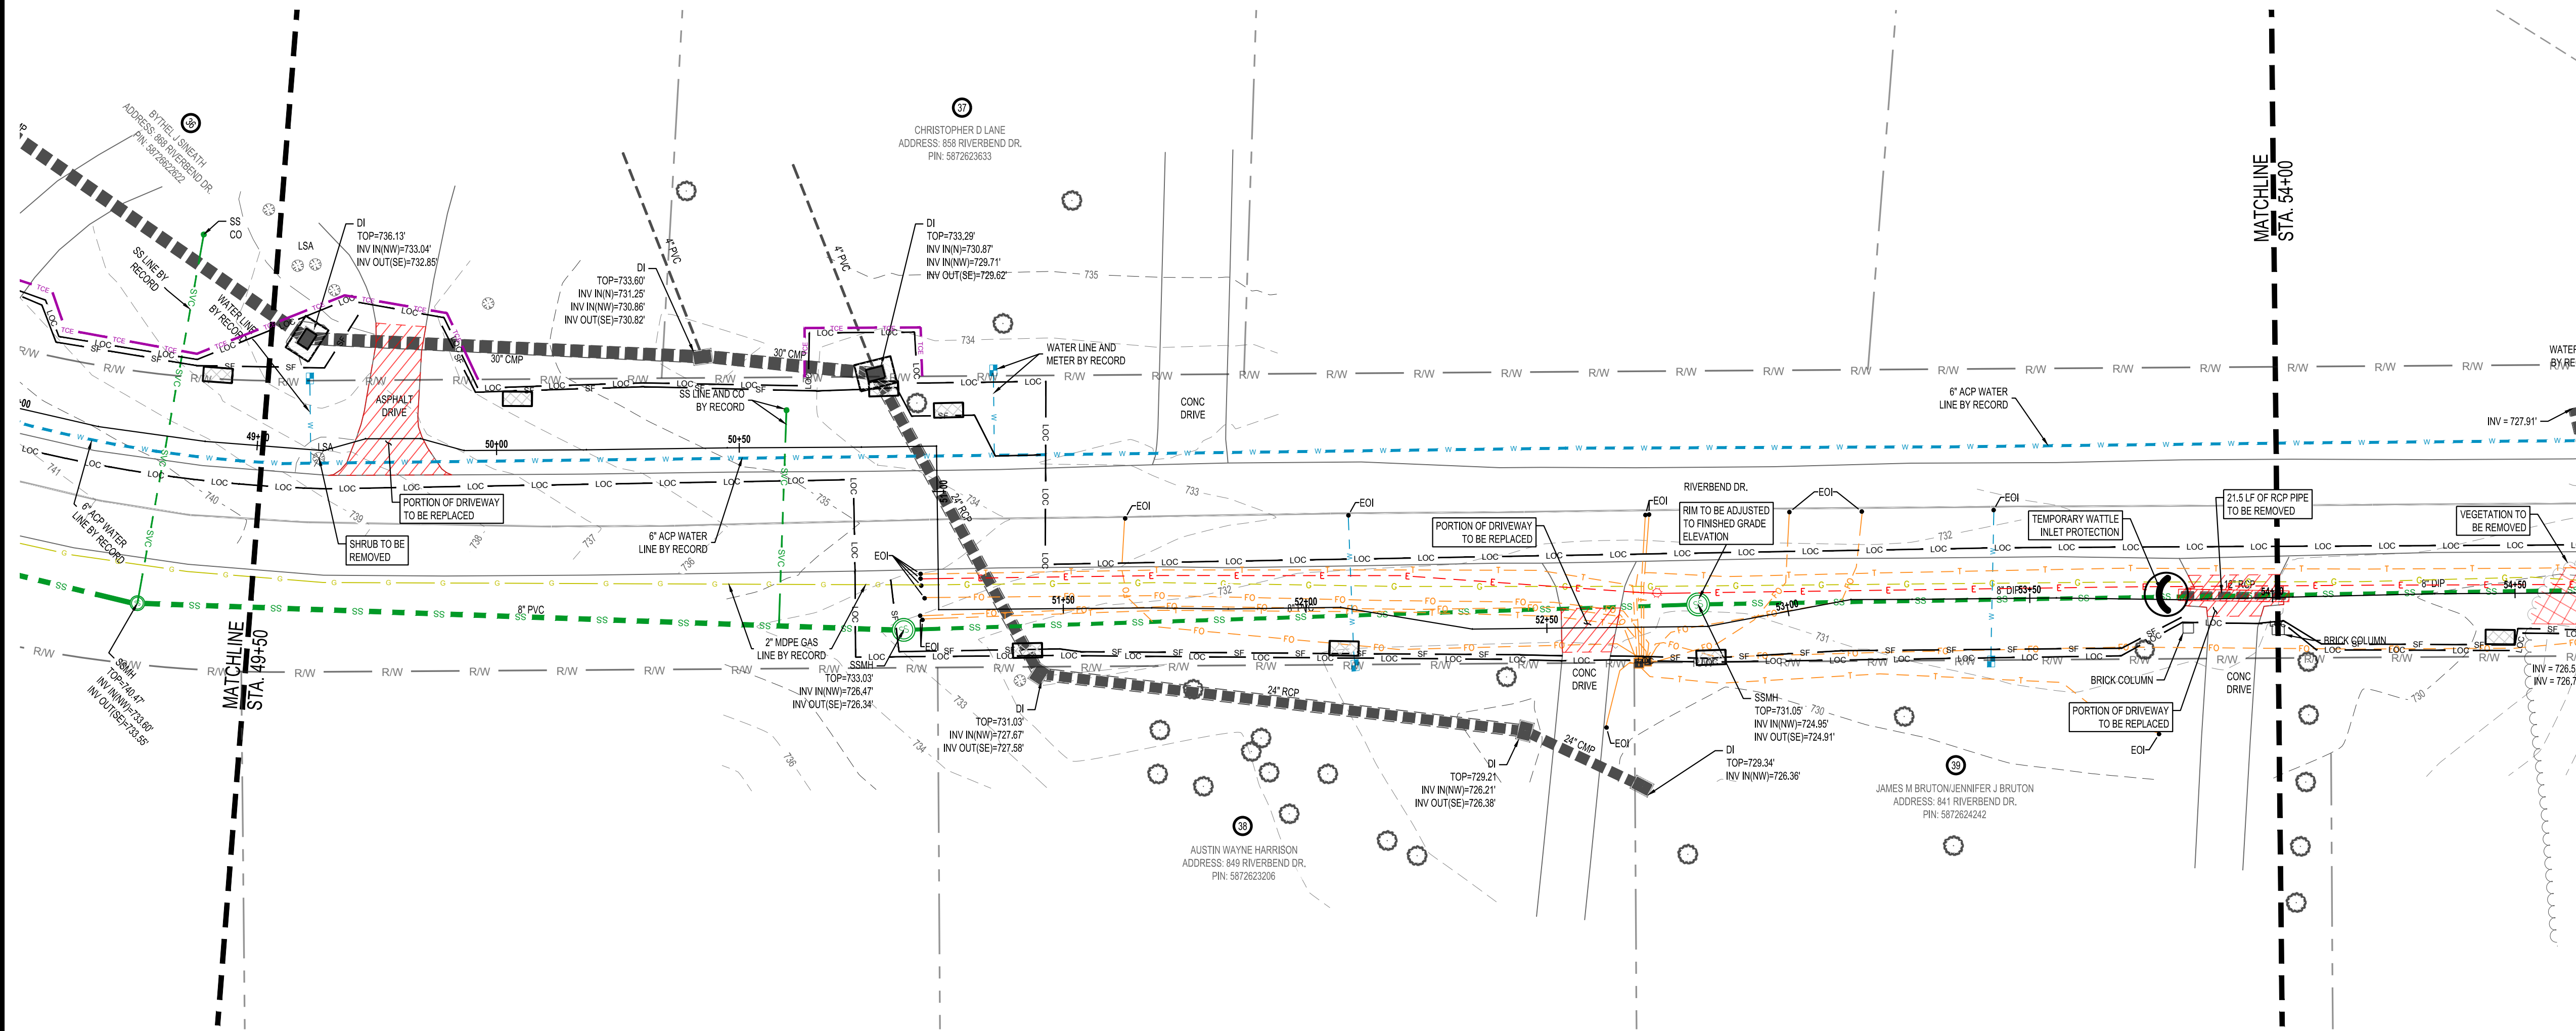

EROSION CONTROL NOTES


- ALL CONSTRUCTION SHALL BE IN ACCORDANCE WITH THE CURRENT TOWN OF BERMUDA RUN AND NCDOT STANDARDS AND SPECIFICATIONS.
- ALL BACKFILL, COMPACTION, SOILS TESTING, ETC. SHALL BE PERFORMED BY THE OWNERS INDEPENDENT TESTING LABORATORY. SEE SPECIFICATIONS FOR ADDITIONAL INFORMATION. DISTURBED AREA = 3.75 ACRES.
- THE PROJECT IS LOCATED WITHIN THE YADKIN RIVER BASIN.
- NO LAND DISTURBING ACTIVITY SHALL OCCUR WITHOUT AN EROSION CONTROL PERMIT. A PRECONSTRUCTION MEETING WITH NCDOT INSPECTIONS STAFF WILL BE REQUIRED BEFORE GRADING CAN COMMENCE.
- TREE PROTECTION SILT FENCING SHALL BE INSTALLED AND INSPECTED PRIOR TO ISSUANCE OF A GRADING PERMIT.
- THE TREE PROTECTION AND SILT FENCING SHALL BE MAINTAINED ON THE SITE UNTIL ALL SITE WORK IS COMPLETED. THE FENCING SHALL BE REMOVED IMMEDIATELY PRIOR TO THE FINAL INSPECTION.
- TREE PROTECTION AND SILT FENCING SHALL NOT BE MOVED AND THERE SHALL BE NO ENCROACHMENT INTO PROTECT AREAS.
- STREETS ADJACENT TO THE PROJECT SHALL BE KEPT CLEAN AT ALL TIMES.
- CUT AND FILL SLOPES GREATER THAN 3:1 SHALL NOT BE STABILIZED WITH TURF GRASS BUT MUST BE STABILIZED WITH VEGETATION THAT REQUIRES MINIMAL MAINTENANCE, I.E. WEEPING LOVE GRASS, RED FESCUE, OR OTHER "NO-KNOW MIX".
- ALL AREAS DISTURBED WILL BE RESTORED WITH 4" TOPSOIL AND SEEDING, UNLESS OTHERWISE NOTED.
- AFTER COMPLETION OF GRADING, PERMANENT GROUND COVER SHALL BE ESTABLISHED AS SOON AS PRACTICABLE BUT IN NO CASE LONGER THAN 90 CALENDAR DAYS AFTER THE LAST LAND DISTURBING ACTIVITY.
- SOIL DISTURBANCE SHALL BE CONDUCTED IN SUCH A MANNER AS TO MINIMIZE EROSION. AREAS OF THE PROJECT SITE THAT ARE NOT TO BE GRADED SHALL BE PROTECTED FROM CONSTRUCTION TRAFFIC OR OTHER DISTURBANCE UNTIL FINAL SEEDING IS PERFORMED.
- ALL STORM SEWERS THAT ARE OR WILL BE FUNCTIONING DURING CONSTRUCTION SHALL BE PROTECTED BY APPROPRIATE INLET AND OUTLET CONTROL MEASURES.
- INLET PROTECTION IS TO BE INSTALLED IMMEDIATELY AFTER WORK IS COMPLETED ON DRAINAGE STRUCTURES.
- ALL OPEN STORM DRAIN PIPES SHALL BE PROTECTED DURING CONSTRUCTION, INCLUDING AT THE END OF EVERY WORK DAY.
- ALL TEMPORARY SOIL EROSION CONTROL MEASURES SHALL BE REMOVED WITHIN THIRTY (30) DAYS AFTER FINAL SITE STABILIZATION IS ACHIEVED OR AFTER THE TEMPORARY MEASURES ARE NO LONGER NEEDED. TRAPPED SEDIMENT TO BE REMOVED FROM TEMPORARY SOIL EROSION CONTROL MEASURES, AND ALL DISTURBED AREAS SET TO FINAL GRADE AND PERMANENTLY STABILIZED.
- CONTRACTOR SHALL BE FINANCIALLY RESPONSIBLE FOR DISPOSAL OF ALL WASTE MATERIALS OFF SITE. THIS RESPONSIBILITY SHALL INCLUDE ALL REQUIRED APPROVALS AND CONDITIONS DICTATED BY THE JURISDICTIONAL EROSION CONTROL AUTHORITIES.
- THE CONTRACTOR SHALL BE RESPONSIBLE FOR THE INSPECTION AND MAINTENANCE OF TEMPORARY AND PERMANENT EROSION CONTROL MEASURES DURING CONSTRUCTION.
- STOCKPILES, LAYDOWN OR WASTE AREAS, CONCRETE WASHOUTS, PORTABLE TOILETS, AND FUELS MUST BE LOCATED AT LEAST 50 FEET AWAY FROM ANY OPEN WATER CONVEYANCES, SUCH AS BASINS, DITCHES, STORM DRAIN INLETS, ETC. THE LOCATION OF THESE ACTIVITIES MAY BE FIELD ADJUSTED IF THE DISTANCE REQUIREMENTS ARE MET.

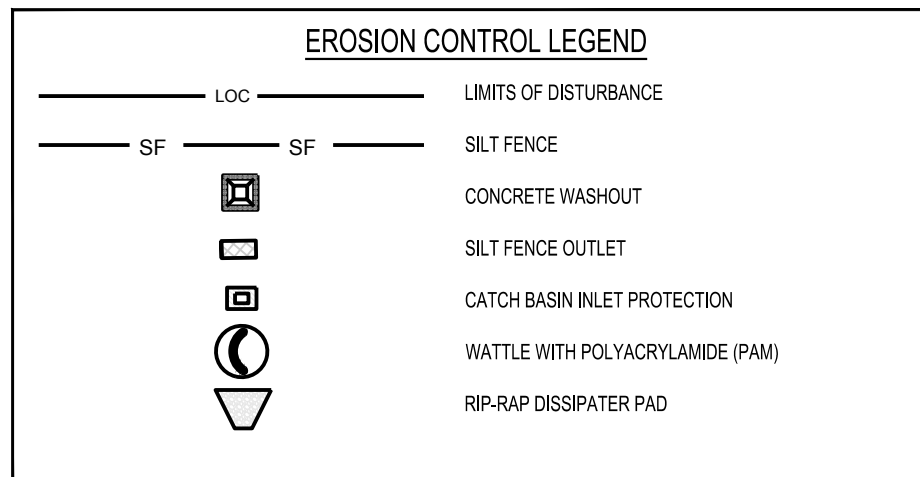

EXISTING CONDITIONS NOTES


- ALL UTILITIES OR STRUCTURES NOT DESIGNATED FOR REMOVAL OR MODIFICATION ARE TO REMAIN AND BE PROTECTED FROM DAMAGE. THE CONTRACTOR SHALL BE RESPONSIBLE FOR ANY DAMAGE TO ANY UTILITIES OR STRUCTURES NOT DESIGNATED FOR REMOVAL OR MODIFICATION.
- ALL DEMOLITION WORK SHALL BE PERFORMED WITH "DUE CARE AND DILIGENCE" SO AS TO PREVENT THE ARBITRARY DESTRUCTION OR INTERRUPTION OF CONCEALED UTILITIES WHICH ARE INTENDED TO REMAIN IN USE AND THE ROUTING OF WHICH COULD NOT BE PREDETERMINED UNTIL DEMOLITION WAS STARTED. ALL SUCH DISCOVERIES OF UTILITIES DURING THE DEMOLITION PROCESS WHICH ARE IN A LOCATION DIFFERENT FROM THAT INDICATED OR ARE UNIDENTIFIED, SHALL BE REPORTED TO THE ENGINEER AND OWNER BEFORE REMOVAL FOR FINAL DISPOSITION.
- ALL WASTE MATERIAL GENERATED FROM DEMOLITION WORK SHALL BE DISPOSED OF OFF SITE IN ACCORDANCE WITH TOWN OF BERMUDA RUN REGULATIONS AND ANY STATE OR FEDERAL REGULATIONS.
- SALVAGEABLE FILL MATERIALS FROM SITE DEMOLITION DETERMINED TO BE ACCEPTABLE BY AN INDEPENDENT SOILS TESTING LABORATORY SHALL BE UTILIZED FOR FILL MATERIAL WHERE APPROPRIATE.
- EXISTING SITE SURVEY INFORMATION WAS TAKEN FROM A SURVEY PREPARED BY WETHERILL ENGINEERING, INC.
- CONTRACTOR TO VERIFY ALL EXISTING UTILITY LOCATIONS BEFORE BEGINNING WORK.
- ALL DEMOLITION AND CONSTRUCTION SHALL BE IN ACCORDANCE WITH TOWN OF BERMUDA RUN STANDARDS, SPECIFICATIONS, AND DETAILS.

SCALE 1" = 20' 0 10 20 40

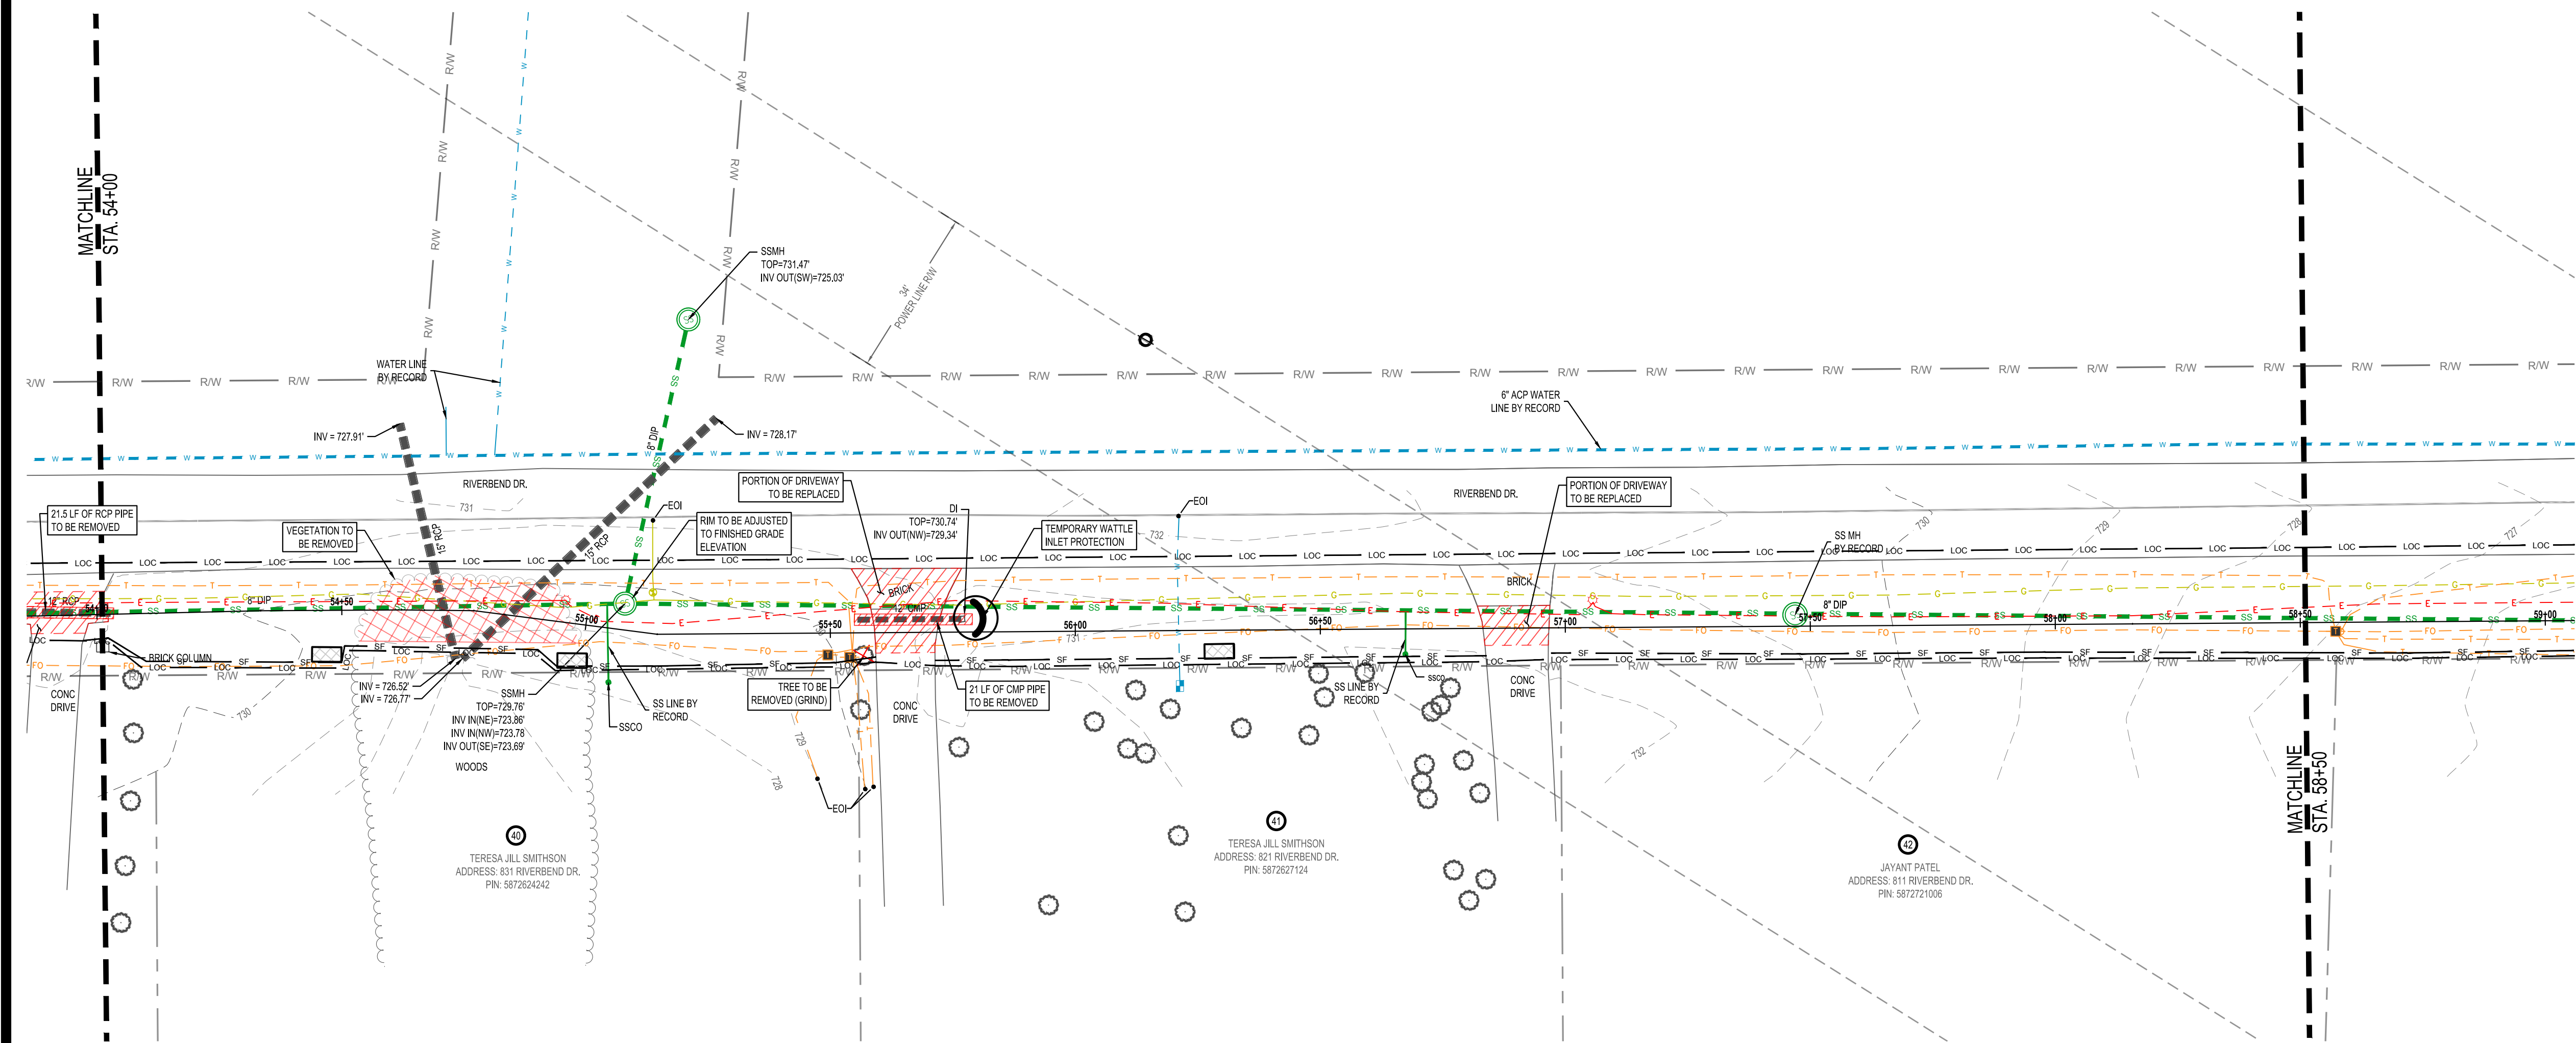

EROSION CONTROL NOTES

1. ALL CONSTRUCTION SHALL BE IN ACCORDANCE WITH THE CURRENT TOWN OF BERMUDA RUN AND NCDEQ STANDARDS AND SPECIFICATIONS.
2. ALL BACKFILL, COMPACTION, SOILS TESTING, ETC. SHALL BE PERFORMED BY THE OWNERS INDEPENDENT TESTING LABORATORY. SEE SPECIFICATIONS FOR ADDITIONAL INFORMATION. DISTURBED AREA = 3.75 ACRES.
3. THE PROJECT IS LOCATED WITHIN THE YADKIN RIVER BASIN.
4. NO LAND DISTURBING ACTIVITY SHALL OCCUR WITHOUT A EROSION CONTROL PERMIT. A PRECONSTRUCTION MEETING WITH NCDEQ INSPECTIONS STAFF WILL BE REQUIRED BEFORE GRADING CAN COMMENCE.
5. TREE PROTECTION SILT FENCING SHALL BE INSTALLED AND INSPECTED PRIOR TO ISSUANCE OF A GRADING PERMIT.
6. THE TREE PROTECTION AND SILT FENCING SHALL BE MAINTAINED ON THE SITE UNTIL ALL SITE WORK IS COMPLETED. THE FENCING SHALL BE REMOVED IMMEDIATELY PRIOR TO THE FINAL INSPECTION.
7. TREE PROTECTION AND SILT FENCING SHALL NOT BE MOVED AND THERE SHALL BE NO ENCROACHMENT INTO PROTECT AREAS(S).
8. STREETS ADJACENT TO THE PROJECT SHALL BE KEPT CLEAN AT ALL TIMES.
9. CUT AND FILL SLOPES GREATER THAN 3:1 SHALL NOT BE STABILIZED WITH TURF GRASS BUT MUST BE STABILIZED WITH VEGETATION THAT REQUIRES MINIMAL MAINTENANCE, I.E. WEEPING LOVE GRASS, RED FESCUE, OR OTHER "NO-KNOW MIX".
10. ALL AREAS DISTURBED WILL BE RESTORED WITH 4" TOPSOIL AND SEEDING, UNLESS OTHERWISE NOTED.
11. AFTER COMPLETION OF GRADING, PERMANENT GROUND COVER SHALL BE ESTABLISHED AS SOON AS PRACTICABLE BUT IN NO CASE LONGER THAN 90 CALENDAR DAYS AFTER THE LAST LAND DISTURBING ACTIVITY.
12. SOIL DISTURBANCE SHALL BE CONDUCTED IN SUCH A MANNER AS TO MINIMIZE EROSION. AREAS OF THE PROJECT SITE THAT ARE NOT TO BE GRADED SHALL BE PROTECTED FROM CONSTRUCTION TRAFFIC OR OTHER DISTURBANCE UNTIL FINAL SEEDING IS PERFORMED.
13. ALL STORM SEWERS THAT ARE OR WILL BE FUNCTIONING DURING CONSTRUCTION SHALL BE PROTECTED BY APPROPRIATE INLET AND OUTLET CONTROL MEASURES.
14. INLET PROTECTION IS TO BE INSTALLED IMMEDIATELY AFTER WORK IS COMPLETED ON DRAINAGE STRUCTURES.
15. ALL OPEN STORM DRAIN PIPES SHALL BE PROTECTED DURING CONSTRUCTION, INCLUDING AT THE END OF EVERY WORK DAY.
16. ALL TEMPORARY SOIL EROSION CONTROL MEASURES SHALL BE REMOVED WITHIN THIRTY (30) DAYS AFTER FINAL SITE STABILIZATION IS ACHIEVED OR AFTER THE TEMPORARY MEASURES ARE NO LONGER NEEDED. TRAPPED SEDIMENT TO BE REMOVED FROM TEMPORARY SOIL EROSION CONTROL MEASURES, AND ALL DISTURBED AREAS SET TO FINAL GRADE AND PERMANENTLY STABILIZED.
17. CONTRACTOR SHALL BE FINANCIALLY RESPONSIBLE FOR DISPOSAL OF ALL WASTE MATERIALS OFF SITE. THIS RESPONSIBILITY SHALL INCLUDE ALL REQUIRED APPROVALS AND CONDITIONS DICTATED BY THE JURISDICTIONAL EROSION CONTROL AUTHORITIES.
18. THE CONTRACTOR SHALL BE RESPONSIBLE FOR THE INSPECTION AND MAINTENANCE OF TEMPORARY AND PERMANENT EROSION CONTROL MEASURES DURING CONSTRUCTION.
19. STOCKPILES, LAYDOWN OR WASTE AREAS, CONCRETE WASHOUTS, PORTABLE TOILETS, AND FUELS MUST BE LOCATED AT LEAST 50 FEET AWAY FROM ANY OPEN WATER CONVEYANCES, SUCH AS BASINS, DITCHES, STORM DRAIN INLETS, ETC. THE LOCATION OF THESE ACTIVITIES MAY BE FIELD ADJUSTED IF THE DISTANCE REQUIREMENTS ARE MET.

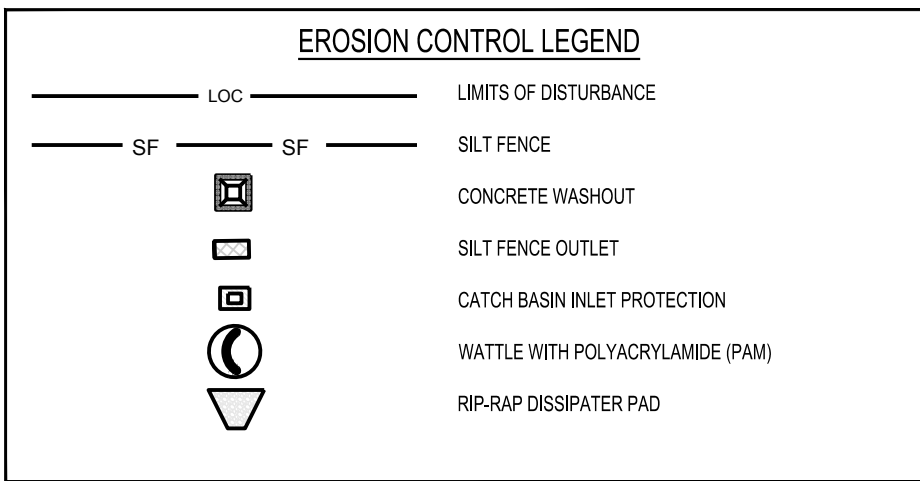

EXISTING CONDITIONS NOTES

1. ALL UTILITIES OR STRUCTURES NOT DESIGNATED FOR REMOVAL OR MODIFICATION ARE TO REMAIN AND BE PROTECTED FROM DAMAGE. THE CONTRACTOR SHALL BE RESPONSIBLE FOR ANY DAMAGE TO ANY UTILITIES OR STRUCTURES NOT DESIGNATED FOR REMOVAL OR MODIFICATION.
2. ALL DEMOLITION WORK SHALL BE PERFORMED WITH "DUE CARE AND DILIGENCE" SO AS TO PREVENT THE ARBITRARY DESTRUCTION OR INTERRUPTION OF CONCEALED UTILITIES WHICH ARE INTENDED TO REMAIN IN USE AND THE ROUTING OF WHICH COULD NOT BE PREDETERMINED UNTIL DEMOLITION WAS STARTED. ALL SUCH DISCOVERIES OF UTILITIES DURING THE DEMOLITION PROCESS WHICH ARE IN A LOCATION DIFFERENT FROM THAT INDICATED OR ARE UNIDENTIFIED, SHALL BE REPORTED TO THE ENGINEER AND OWNER BEFORE REMOVAL FOR FINAL DISPOSITION.
3. ALL WASTE MATERIAL GENERATED FROM DEMOLITION WORK SHALL BE DISPOSED OF OFF SITE IN ACCORDANCE WITH TOWN OF BERMUDA RUN REGULATIONS AND ANY STATE OR FEDERAL REGULATIONS.
4. SALVAGEABLE FILL MATERIALS FROM SITE DEMOLITION DETERMINED TO BE ACCEPTABLE BY AN INDEPENDENT SOILS TESTING LABORATORY SHALL BE UTILIZED FOR FILL MATERIAL WHERE APPROPRIATE.
5. EXISTING SITE SURVEY INFORMATION WAS TAKEN FROM A SURVEY PREPARED BY WETHERILL ENGINEERING, INC.
6. CONTRACTOR TO VERIFY ALL EXISTING UTILITY LOCATIONS BEFORE BEGINNING WORK.
7. ALL DEMOLITION AND CONSTRUCTION SHALL BE IN ACCORDANCE WITH TOWN OF BERMUDA RUN STANDARDS, SPECIFICATIONS, AND DETAILS.

SCALE 1" = 20' 0 10 20 40



TRANSPORTATION PLANNING DESIGN -
BRIDGE/STRUCTURE DESIGN - CIVIL/SITE DESIGN
- GIS/GPS - SURVEYING -
CONSTRUCTION OBSERVATION

1223 JONES FRANKLIN ROAD
RALEIGH, NORTH CAROLINA, 27606
PHONE: 919-851-8077
LICENSE No. F-40377
WETHERILLENG.COM

THESE DRAWINGS SHALL REMAIN THE PROPERTY OF
WETHERILL ENGINEERING. THEY MAY NOT BE
REUSED FOR ANY PURPOSE WITHOUT WRITTEN
PERMISSION OF WETHERILL ENGINEERING. WETHERILL
ENGINEERING SHALL RETAIN FULL PROTECTION
UNDER UNITED STATES COPYRIGHT LAW.


**RIVERBEND DRIVE
SIDEWALK PLAN PHASE 2**

TOWN OF BERMUDA RUN, NC
DAVIE COUNTY, NORTH CAROLINA

DATE: 07.14.2026

REVISIONS

DATE	COMMENT
01/29/2026	TOWN OF BERMUDA RUN REVIEW
06/12/2026	NCDEQ E&SC REVIEW
07/14/2026	ISSUED FOR BID

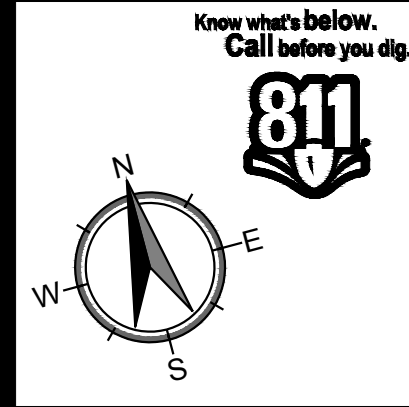


24315.01

RIVERBEND DR.
STA 54+00 - 58+50


EC-12

PRELIMINARY
NOT RELEASED FOR CONSTRUCTION

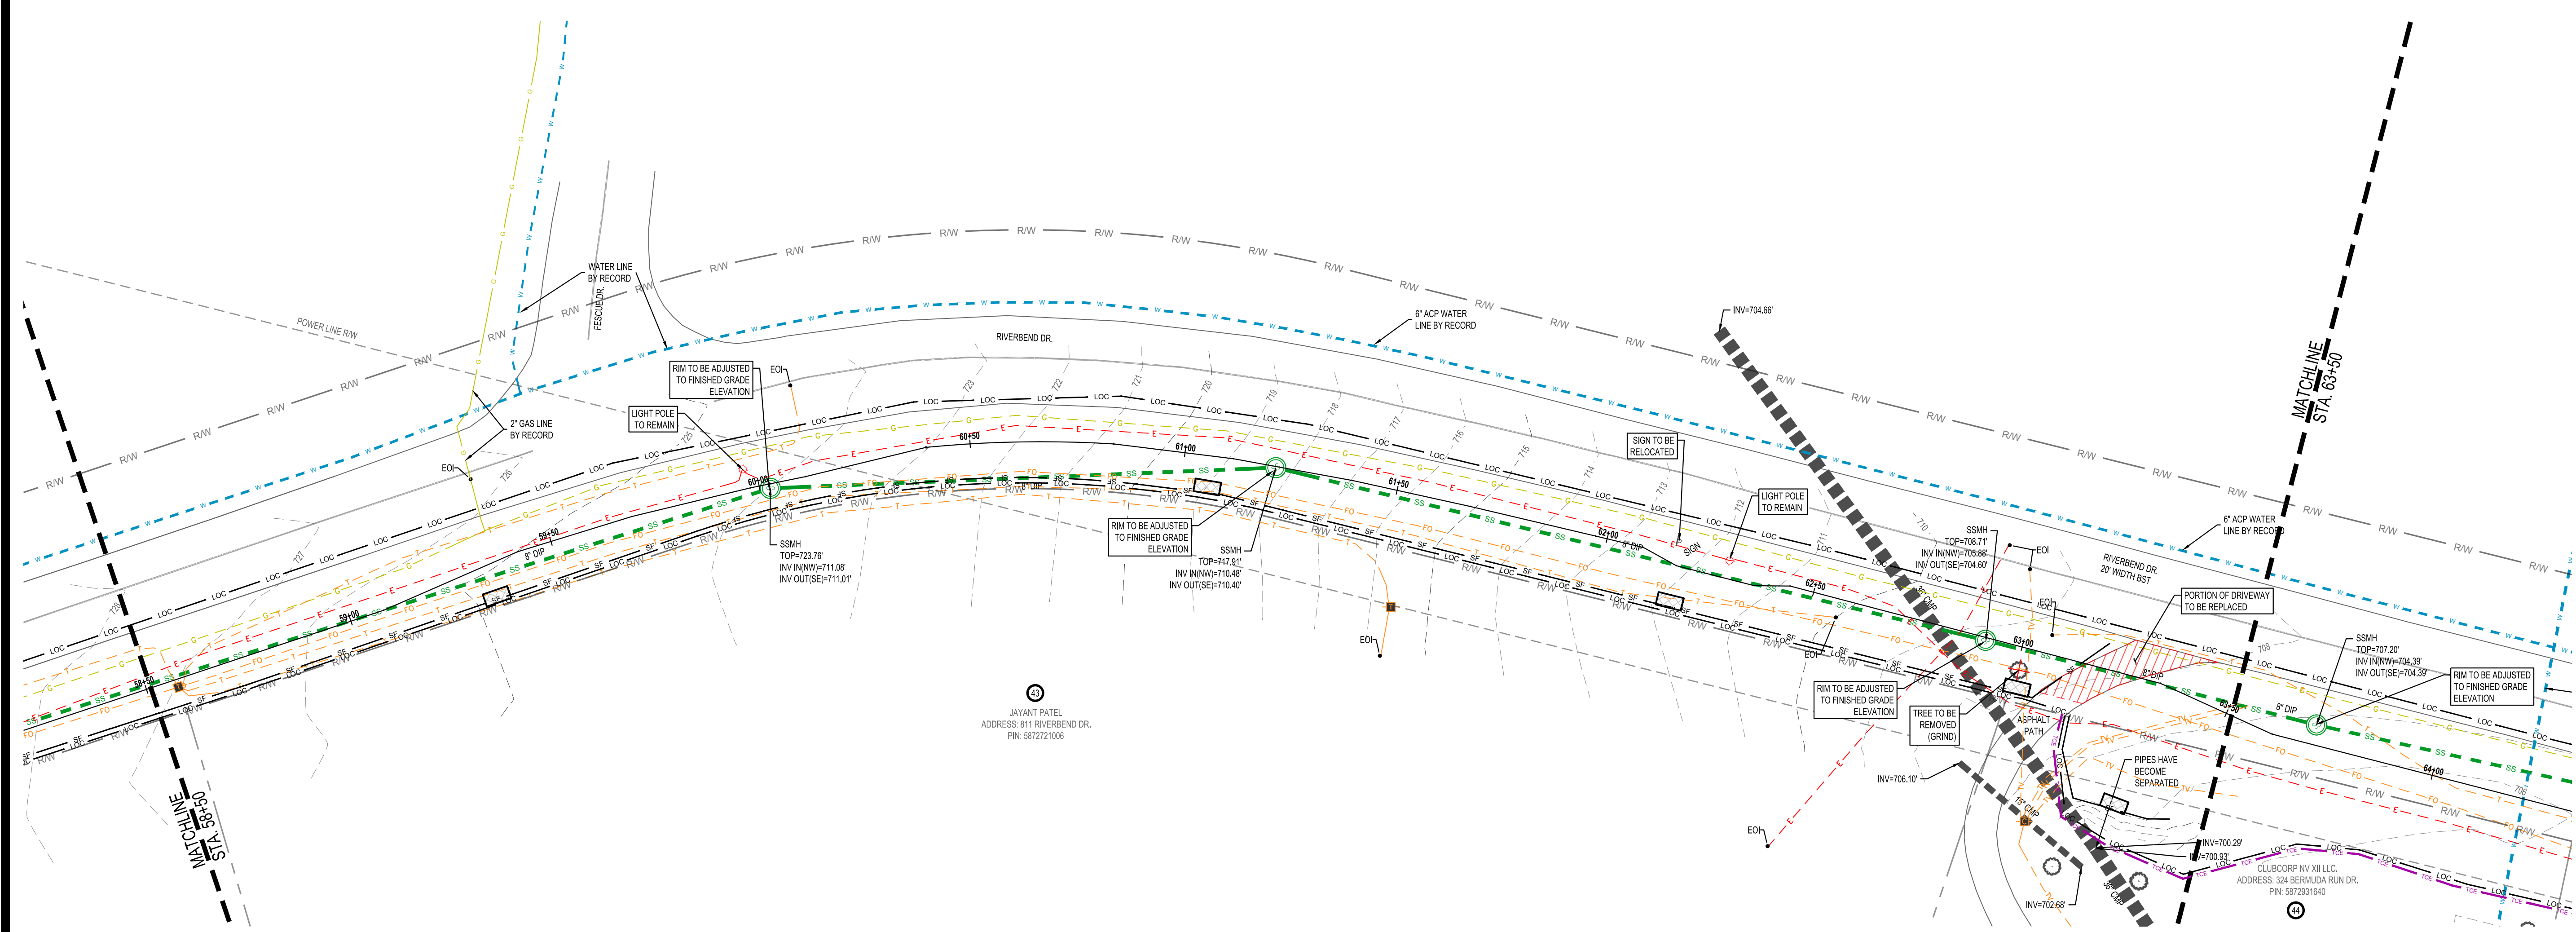

EROSION CONTROL NOTES

- ALL CONSTRUCTION SHALL BE IN ACCORDANCE WITH THE CURRENT TOWN OF BERMUDA RUN AND NCDEQ STANDARDS AND SPECIFICATIONS.
- ALL BACKFILL, COMPACTION, SOILS TESTING, ETC. SHALL BE PERFORMED BY THE OWNERS INDEPENDENT TESTING LABORATORY. SEE SPECIFICATIONS FOR ADDITIONAL INFORMATION. DISTURBED AREA = 3.75 ACRES.
- THE PROJECT IS LOCATED WITHIN THE YADKIN RIVER BASIN.
- NO LAND DISTURBING ACTIVITY SHALL OCCUR WITHOUT A EROSION CONTROL PERMIT. A PRECONSTRUCTION MEETING WITH NCDEQ INSPECTIONS STAFF WILL BE REQUIRED BEFORE GRADING CAN COMMENCE.
- TREE PROTECTION SILT FENCING SHALL BE INSTALLED AND INSPECTED PRIOR TO ISSUANCE OF A GRADING PERMIT.
- THE TREE PROTECTION AND SILT FENCING SHALL BE MAINTAINED ON THE SITE UNTIL ALL SITE WORK IS COMPLETED. THE FENCING SHALL BE REMOVED IMMEDIATELY PRIOR TO THE FINAL INSPECTION.
- TREE PROTECTION AND SILT FENCING SHALL NOT BE MOVED AND THERE SHALL BE NO ENCROACHMENT INTO PROTECT AREAS.
- STREETS ADJACENT TO THE PROJECT SHALL BE KEPT CLEAN AT ALL TIMES.
- CUT AND FILL SLOPES GREATER THAN 3:1 SHALL NOT BE STABILIZED WITH TURF GRASS BUT MUST BE STABILIZED WITH VEGETATION THAT REQUIRES MINIMAL MAINTENANCE, I.E. WEEPING LOVE GRASS, RED FESCUE, OR OTHER "NO-MOW MIX".
- ALL AREAS DISTURBED WILL BE RESTORED WITH 4" TOPSOIL AND SEEDING, UNLESS OTHERWISE NOTED.
- AFTER COMPLETION OF GRADING, PERMANENT GROUND COVER SHALL BE ESTABLISHED AS SOON AS PRACTICABLE BUT IN NO CASE LONGER THAN 90 CALENDAR DAYS AFTER THE LAST LAND DISTURBING ACTIVITY.
- SOIL DISTURBANCE SHALL BE CONDUCTED IN SUCH A MANNER AS TO MINIMIZE EROSION. AREAS OF THE PROJECT SITE THAT ARE NOT TO BE GRADED SHALL BE PROTECTED FROM CONSTRUCTION TRAFFIC OR OTHER DISTURBANCE UNTIL FINAL SEEDING IS PERFORMED.
- ALL STORM SEWERS THAT ARE OR WILL BE FUNCTIONING DURING CONSTRUCTION SHALL BE PROTECTED BY APPROPRIATE INLET AND OUTLET CONTROL MEASURES.
- INLET PROTECTION IS TO BE INSTALLED IMMEDIATELY AFTER WORK IS COMPLETED ON DRAINAGE STRUCTURES.
- ALL OPEN STORM DRAIN PIPES SHALL BE PROTECTED DURING CONSTRUCTION, INCLUDING AT THE END OF EVERY WORK DAY.
- ALL TEMPORARY SOIL EROSION CONTROL MEASURES SHALL BE REMOVED WITHIN THIRTY (30) DAYS AFTER FINAL SITE STABILIZATION IS ACHIEVED OR AFTER THE TEMPORARY MEASURES ARE NO LONGER NEEDED. TRAPPED SEDIMENT TO BE REMOVED FROM TEMPORARY SOIL EROSION CONTROL MEASURES, AND ALL DISTURBED AREAS SET TO FINAL GRADE AND PERMANENTLY STABILIZED.
- CONTRACTOR SHALL BE FINANCIALLY RESPONSIBLE FOR DISPOSAL OF ALL WASTE MATERIALS OFF SITE. THIS RESPONSIBILITY SHALL INCLUDE ALL REQUIRED APPROVALS AND CONDITIONS DICTATED BY THE JURISDICTIONAL EROSION CONTROL AUTHORITIES.
- THE CONTRACTOR SHALL BE RESPONSIBLE FOR THE INSPECTION AND MAINTENANCE OF TEMPORARY AND PERMANENT EROSION CONTROL MEASURES DURING CONSTRUCTION.
- STOCKPILES, LAYDOWN OR WASTE AREAS, CONCRETE WASHOUTS, PORTABLE TOILETS, AND FUELS MUST BE LOCATED AT LEAST 50 FEET AWAY FROM ANY OPEN WATER CONVEYANCES, SUCH AS BASINS, DITCHES, STORM DRAIN INLETS, ETC. THE LOCATION OF THESE ACTIVITIES MAY BE FIELD ADJUSTED IF THE DISTANCE REQUIREMENTS ARE MET.

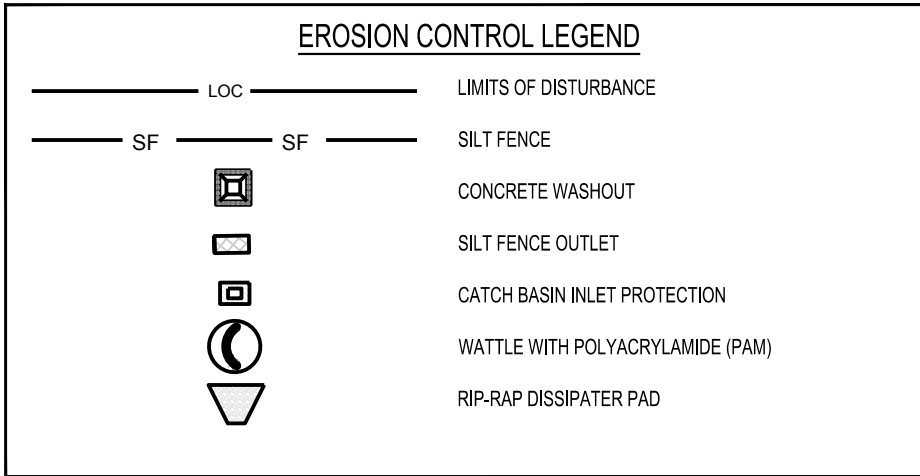

EXISTING CONDITIONS NOTES

- ALL UTILITIES OR STRUCTURES NOT DESIGNATED FOR REMOVAL OR MODIFICATION ARE TO REMAIN AND BE PROTECTED FROM DAMAGE. THE CONTRACTOR SHALL BE RESPONSIBLE FOR ANY DAMAGE TO ANY UTILITIES OR STRUCTURES NOT DESIGNATED FOR REMOVAL OR MODIFICATION.
- ALL DEMOLITION WORK SHALL BE PERFORMED WITH "DUE CARE AND DILIGENCE" SO AS TO PREVENT THE ARBITRARY DESTRUCTION OR INTERRUPTION OF CONCEALED UTILITIES WHICH ARE INTENDED TO REMAIN IN USE AND THE ROUTING OF WHICH COULD NOT BE PREDETERMINED UNTIL DEMOLITION WAS STARTED. ALL SUCH DISCOVERIES OF UTILITIES DURING THE DEMOLITION PROCESS WHICH ARE IN A LOCATION DIFFERENT FROM THAT INDICATED OR ARE UNIDENTIFIED, SHALL BE REPORTED TO THE ENGINEER AND OWNER BEFORE REMOVAL FOR FINAL DISPOSITION.
- ALL WASTE MATERIAL GENERATED FROM DEMOLITION WORK SHALL BE DISPOSED OF OFF SITE IN ACCORDANCE WITH TOWN OF BERMUDA RUN REGULATIONS AND ANY STATE OR FEDERAL REGULATIONS.
- SALVAGEABLE FILL MATERIALS FROM SITE DEMOLITION DETERMINED TO BE ACCEPTABLE BY AN INDEPENDENT SOILS TESTING LABORATORY SHALL BE UTILIZED FOR FILL MATERIAL WHERE APPROPRIATE.
- EXISTING SITE SURVEY INFORMATION WAS TAKEN FROM A SURVEY PREPARED BY WETHERILL ENGINEERING, INC.
- CONTRACTOR TO VERIFY ALL EXISTING UTILITY LOCATIONS BEFORE BEGINNING WORK.
- ALL DEMOLITION AND CONSTRUCTION SHALL BE IN ACCORDANCE WITH TOWN OF BERMUDA RUN STANDARDS, SPECIFICATIONS, AND DETAILS.

SCALE 1" = 20'

THESE DRAWINGS SHALL REMAIN THE PROPERTY OF WETHERILL ENGINEERING. THEY MAY NOT BE REUSED FOR ANY PURPOSE WITHOUT WRITTEN PERMISSION OF WETHERILL ENGINEERING. WETHERILL ENGINEERING SHALL RETAIN FULL PROTECTION UNDER UNITED STATES COPYRIGHT LAW.


RIVERBEND DRIVE
SIDEWALK PLAN PHASE 2

TOWN OF BERMUDA RUN, NC
DAVIE COUNTY, NORTH CAROLINA

DATE: 07.14.2026

REVISIONS

DATE	COMMENT
01/29/2026	TOWN OF BERMUDA RUN REVIEW
06/12/2026	NCDEQ E&SC REVIEW
07/14/2026	ISSUED FOR BID

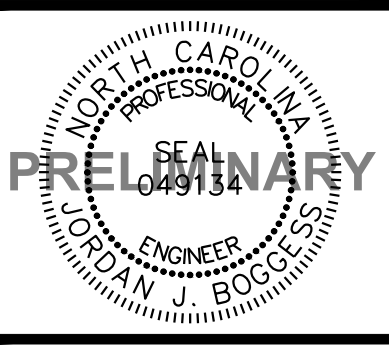

24315.01

RIVERBEND DR.
STA 58+50 - 63+50

EC-13

PRELIMINARY
NOT RELEASED FOR CONSTRUCTION



RIVERBEND DRIVE SIDEWALK PLAN PHASE 2

TOWN OF BERMUDA RUN, NC
DAVIE COUNTY, NORTH CAROLINA

DATE: 07.14.2026

REVISIONS

DATE	COMMENT
01/29/2026	TOWN OF BERMUDA RUN REVIEW
06/12/2026	NCDOT E&SC REVIEW
07/14/2026	ISSUED FOR BID

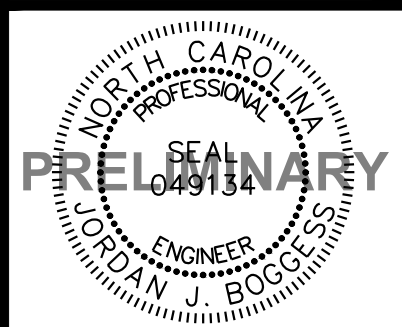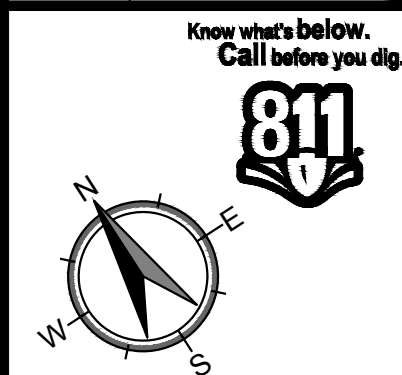


24315.01

RIVERBEND DR.
STA 63+50 - 68+50


EC-14

PRELIMINARY
NOT RELEASED FOR CONSTRUCTION

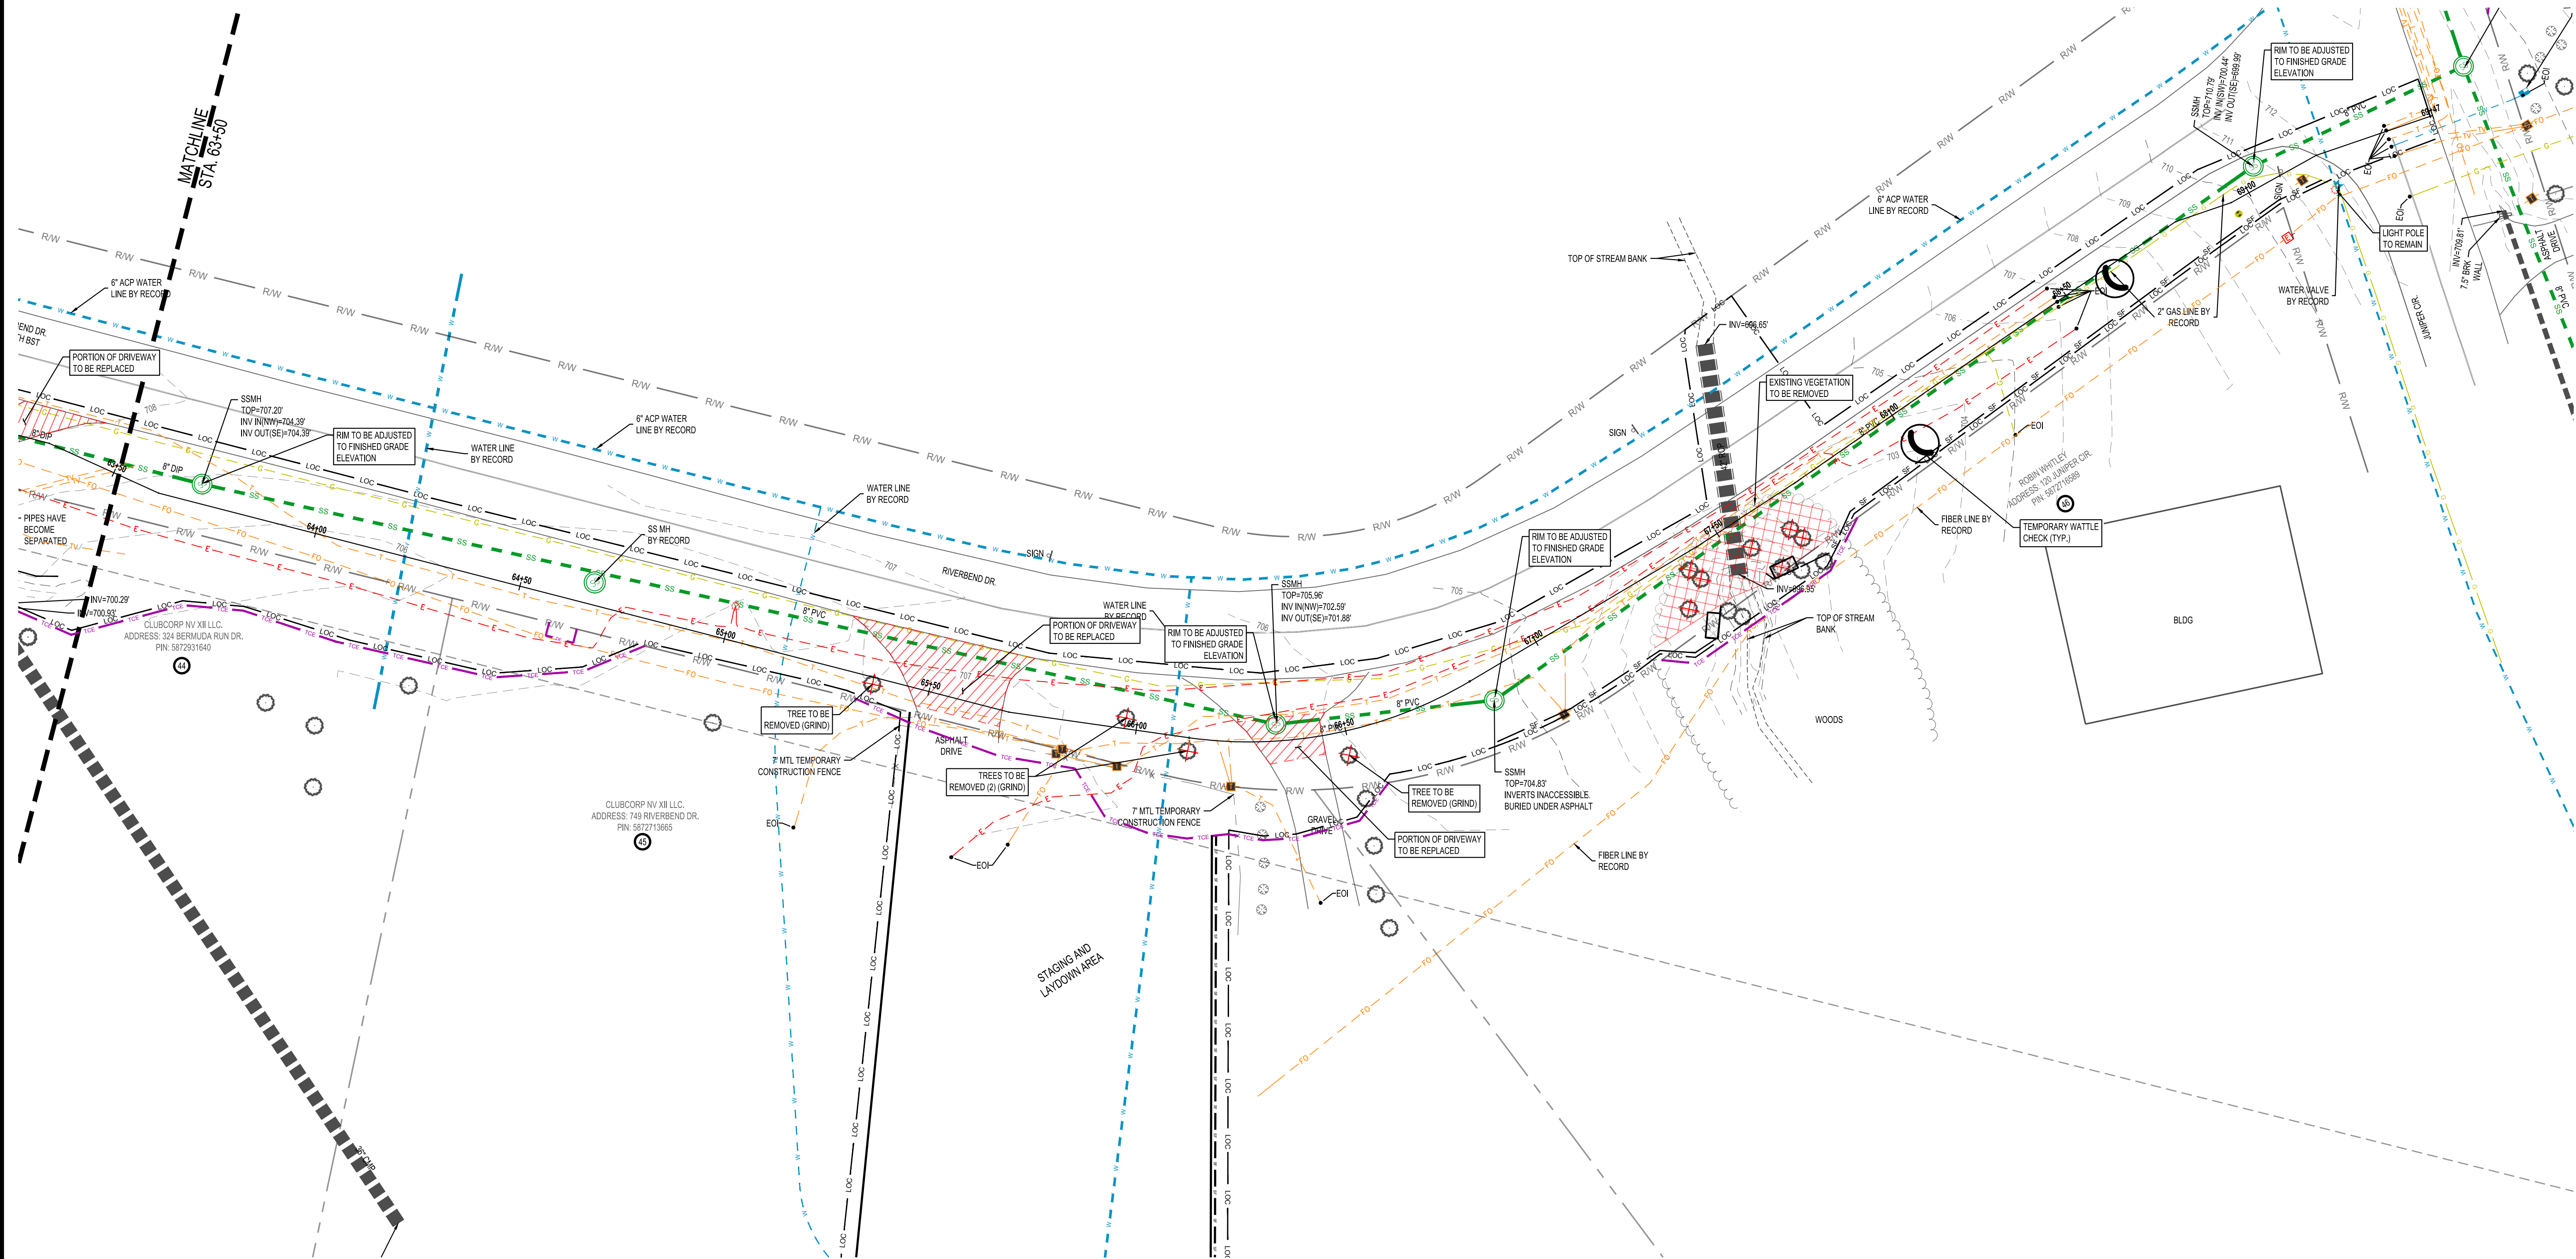

EROSION CONTROL NOTES


- ALL CONSTRUCTION SHALL BE IN ACCORDANCE WITH THE CURRENT TOWN OF BERMUDA RUN AND NCDOT STANDARDS AND SPECIFICATIONS.
- ALL BACKFILL, COMPACTION, SOILS TESTING, ETC. SHALL BE PERFORMED BY THE OWNERS INDEPENDENT TESTING LABORATORY. SEE SPECIFICATIONS FOR ADDITIONAL INFORMATION. DISTURBED AREA = 3.75 ACRES.
- THE PROJECT IS LOCATED WITHIN THE YADKIN RIVER BASIN.
- NO LAND DISTURBING ACTIVITY SHALL OCCUR WITHOUT AN EROSION CONTROL PERMIT. A PRECONSTRUCTION MEETING WITH NCDOT INSPECTIONS STAFF WILL BE REQUIRED BEFORE GRADING CAN COMMENCE.
- TREE PROTECTION SILT FENCING SHALL BE INSTALLED AND INSPECTED PRIOR TO ISSUANCE OF A GRADING PERMIT.
- THE TREE PROTECTION AND SILT FENCING SHALL BE MAINTAINED ON THE SITE UNTIL ALL SITE WORK IS COMPLETED. THE FENCING SHALL BE REMOVED IMMEDIATELY PRIOR TO THE FINAL INSPECTION.
- TREE PROTECTION AND SILT FENCING SHALL NOT BE MOVED AND THERE SHALL BE NO ENCROACHMENT INTO PROTECT AREAS.
- STREETS ADJACENT TO THE PROJECT SHALL BE KEPT CLEAN AT ALL TIMES.
- CUT AND FILL SLOPES GREATER THAN 3:1 SHALL NOT BE STABILIZED WITH TURF GRASS BUT MUST BE STABILIZED WITH VEGETATION THAT REQUIRES MINIMAL MAINTENANCE, I.E. WEEPING LOVE GRASS, RED FESCUE, OR OTHER "NO-MOW MIX".
- ALL AREAS DISTURBED WILL BE RESTORED WITH 4" TOPSOIL AND SEEDING, UNLESS OTHERWISE NOTED.
- AFTER COMPLETION OF GRADING, PERMANENT GROUND COVER SHALL BE ESTABLISHED AS SOON AS PRACTICABLE BUT IN NO CASE LONGER THAN 90 CALENDAR DAYS AFTER THE LAST LAND DISTURBING ACTIVITY.
- SOIL DISTURBANCE SHALL BE CONDUCTED IN SUCH A MANNER AS TO MINIMIZE EROSION. AREAS OF THE PROJECT SITE THAT ARE NOT TO BE GRADED SHALL BE PROTECTED FROM CONSTRUCTION TRAFFIC OR OTHER DISTURBANCE UNTIL FINAL SEEDING IS PERFORMED.
- ALL STORM SEWERS THAT ARE OR WILL BE FUNCTIONING DURING CONSTRUCTION SHALL BE PROTECTED BY APPROPRIATE INLET AND OUTLET CONTROL MEASURES.
- INLET PROTECTION IS TO BE INSTALLED IMMEDIATELY AFTER WORK IS COMPLETED ON DRAINAGE STRUCTURES.
- ALL OPEN STORM DRAIN PIPES SHALL BE PROTECTED DURING CONSTRUCTION, INCLUDING AT THE END OF EVERY WORK DAY.
- ALL TEMPORARY SOIL EROSION CONTROL MEASURES SHALL BE REMOVED WITHIN THIRTY (30) DAYS AFTER FINAL SITE STABILIZATION IS ACHIEVED OR AFTER THE TEMPORARY MEASURES ARE NO LONGER NEEDED. TRAPPED SEDIMENT TO BE REMOVED FROM TEMPORARY SOIL EROSION CONTROL MEASURES, AND ALL DISTURBED AREAS SET TO FINAL GRADE AND PERMANENTLY STABILIZED.
- CONTRACTOR SHALL BE FINANCIALLY RESPONSIBLE FOR DISPOSAL OF ALL WASTE MATERIALS OFF SITE. THIS RESPONSIBILITY SHALL INCLUDE ALL REQUIRED APPROVALS AND CONDITIONS DICTATED BY THE JURISDICTIONAL EROSION CONTROL AUTHORITIES.
- THE CONTRACTOR SHALL BE RESPONSIBLE FOR THE INSPECTION AND MAINTENANCE OF TEMPORARY AND PERMANENT EROSION CONTROL MEASURES DURING CONSTRUCTION.
- STOCKPILES, LAYDOWN OR WASTE AREAS, CONCRETE WASHOUTS, PORTABLE TOILETS, AND FUELS MUST BE LOCATED AT LEAST 50 FEET AWAY FROM ANY OPEN WATER CONVEYANCES, SUCH AS BASINS, DITCHES, STORM DRAIN INLETS, ETC. THE LOCATION OF THESE ACTIVITIES MAY BE FIELD ADJUSTED IF THE DISTANCE REQUIREMENTS ARE MET.

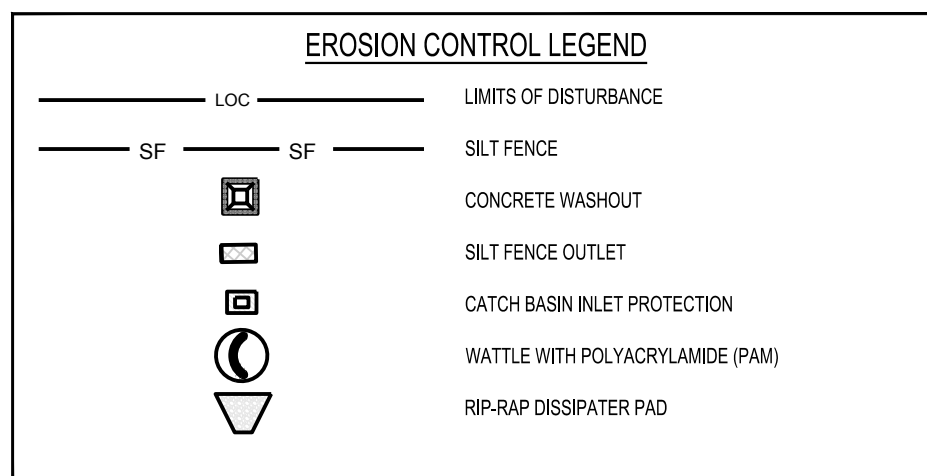




EXISTING CONDITIONS NOTES

- ALL UTILITIES OR STRUCTURES NOT DESIGNATED FOR REMOVAL OR MODIFICATION ARE TO REMAIN AND BE PROTECTED FROM DAMAGE. THE CONTRACTOR SHALL BE RESPONSIBLE FOR ANY DAMAGE TO ANY UTILITIES OR STRUCTURES NOT DESIGNATED FOR REMOVAL OR MODIFICATION.
- ALL DEMOLITION WORK SHALL BE PERFORMED WITH "DUE CARE AND DILIGENCE" SO AS TO PREVENT THE ARBITRARY DESTRUCTION OR INTERRUPTION OF CONCEALED UTILITIES WHICH ARE INTENDED TO REMAIN IN USE AND THE ROUTING OF WHICH COULD NOT BE PREDETERMINED UNTIL DEMOLITION WAS STARTED. ALL SUCH DISCOVERIES OF UTILITIES DURING THE DEMOLITION PROCESS WHICH ARE IN A LOCATION DIFFERENT FROM THAT INDICATED OR ARE UNIDENTIFIED, SHALL BE REPORTED TO THE ENGINEER AND OWNER BEFORE REMOVAL FOR FINAL DISPOSITION.
- ALL WASTE MATERIAL GENERATED FROM DEMOLITION WORK SHALL BE DISPOSED OF OFF SITE IN ACCORDANCE WITH TOWN OF BERMUDA RUN REGULATIONS AND ANY STATE OR FEDERAL REGULATIONS.
- SALVAGEABLE FILL MATERIALS FROM SITE DEMOLITION DETERMINED TO BE ACCEPTABLE BY AN INDEPENDENT SOILS TESTING LABORATORY SHALL BE UTILIZED FOR FILL MATERIAL WHERE APPROPRIATE.
- EXISTING SITE SURVEY INFORMATION WAS TAKEN FROM A SURVEY PREPARED BY WETHERILL ENGINEERING, INC.
- CONTRACTOR TO VERIFY ALL EXISTING UTILITY LOCATIONS BEFORE BEGINNING WORK.
- ALL DEMOLITION AND CONSTRUCTION SHALL BE IN ACCORDANCE WITH TOWN OF BERMUDA RUN STANDARDS, SPECIFICATIONS, AND DETAILS.

SCALE 1" = 20' 0 10 20 40

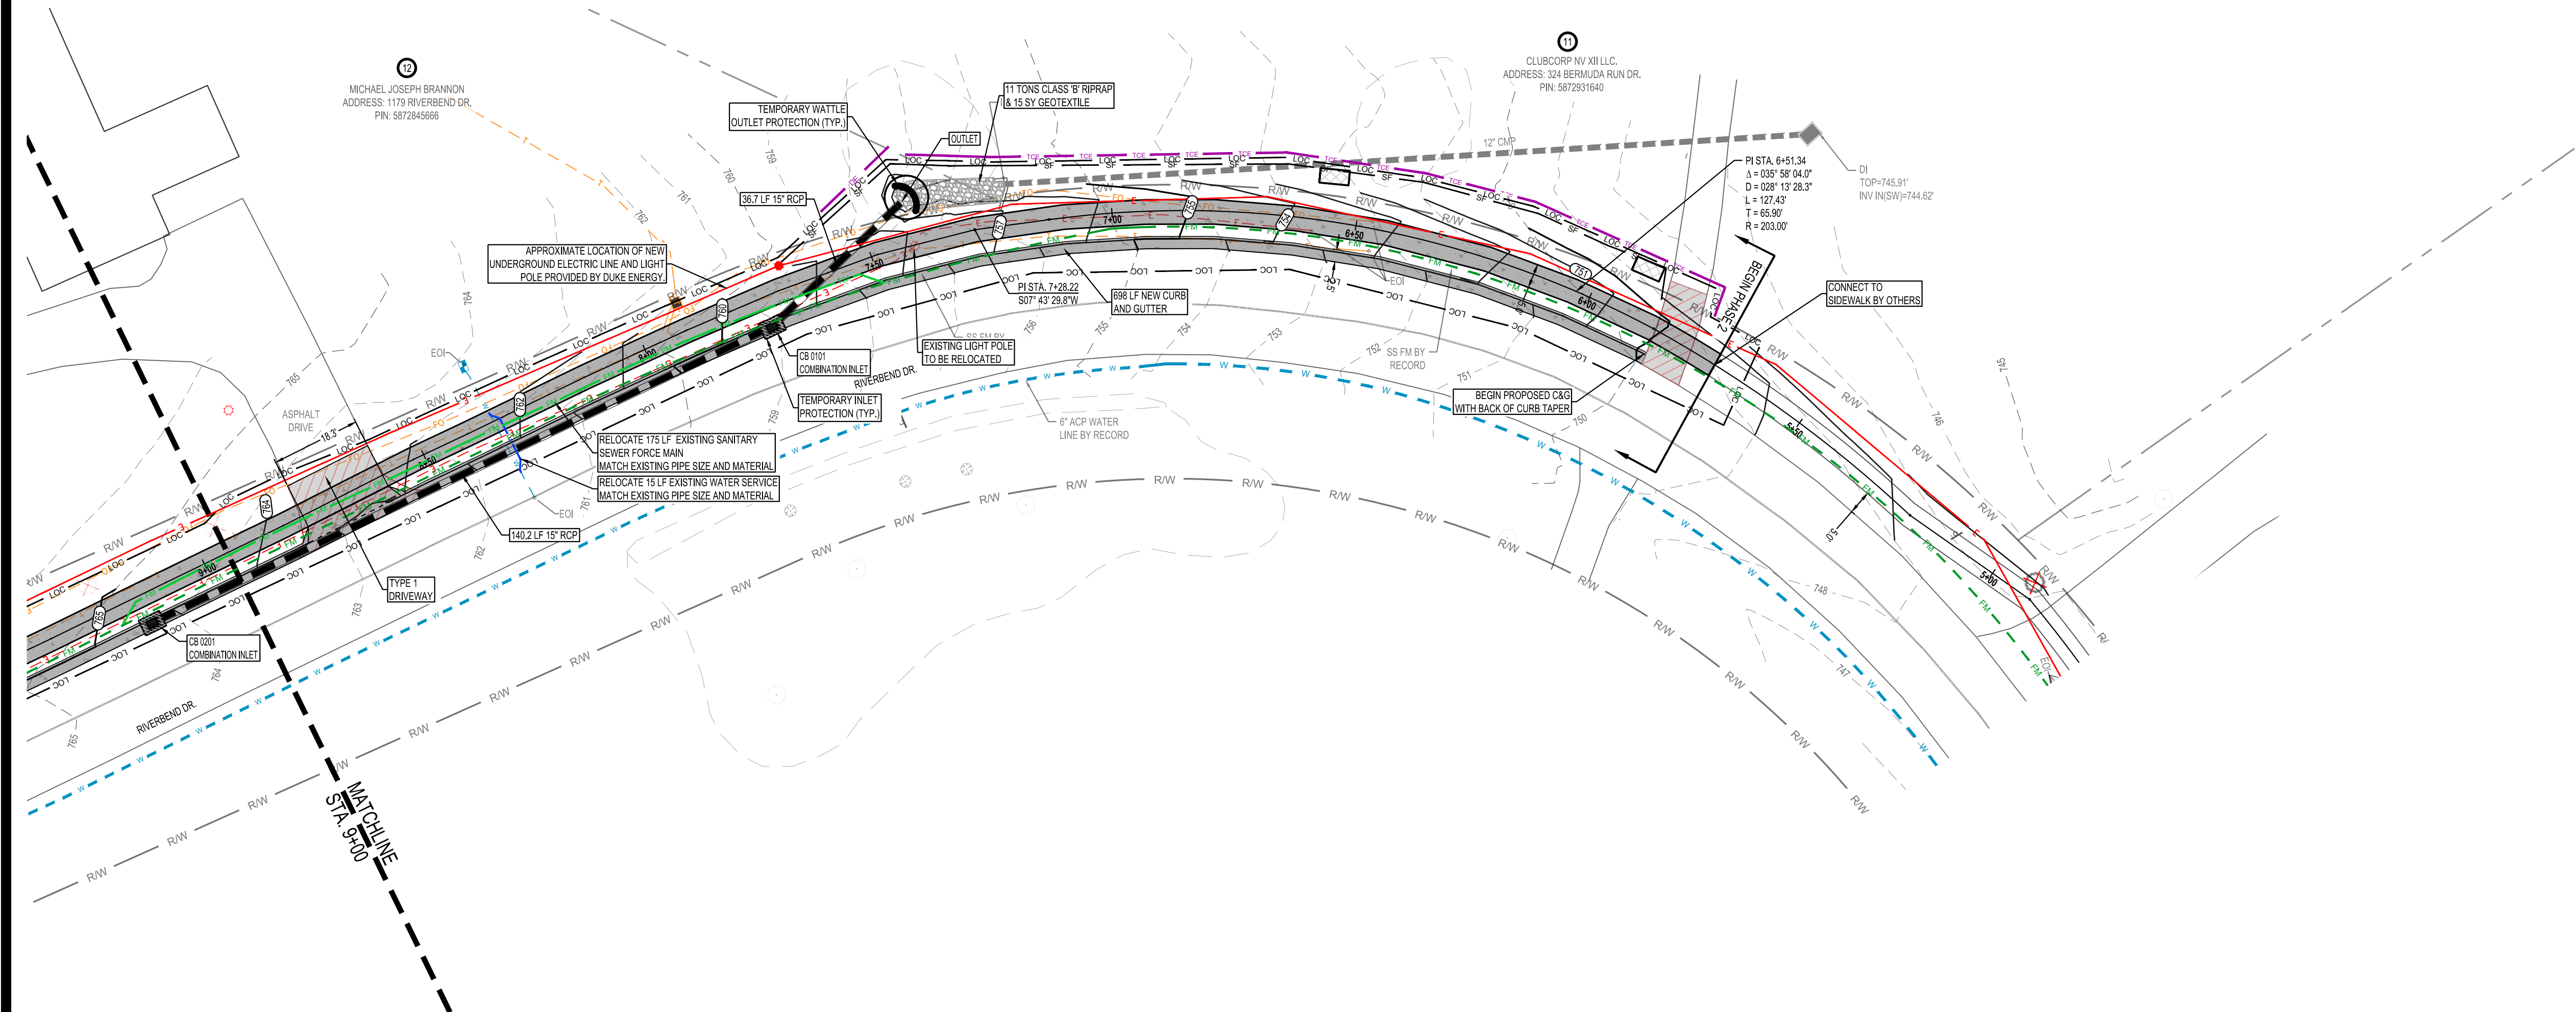

EROSION CONTROL LEGEND	
LOC	LIMITS OF DISTURBANCE
SF	SILT FENCE
CONCRETE WASHOUT	
SILT FENCE OUTLET	
CATCH BASIN INLET PROTECTION	
WATTLE WITH POLYACRYLAMIDE (PAM)	
RIP-RAP DISSIPATER PAD	

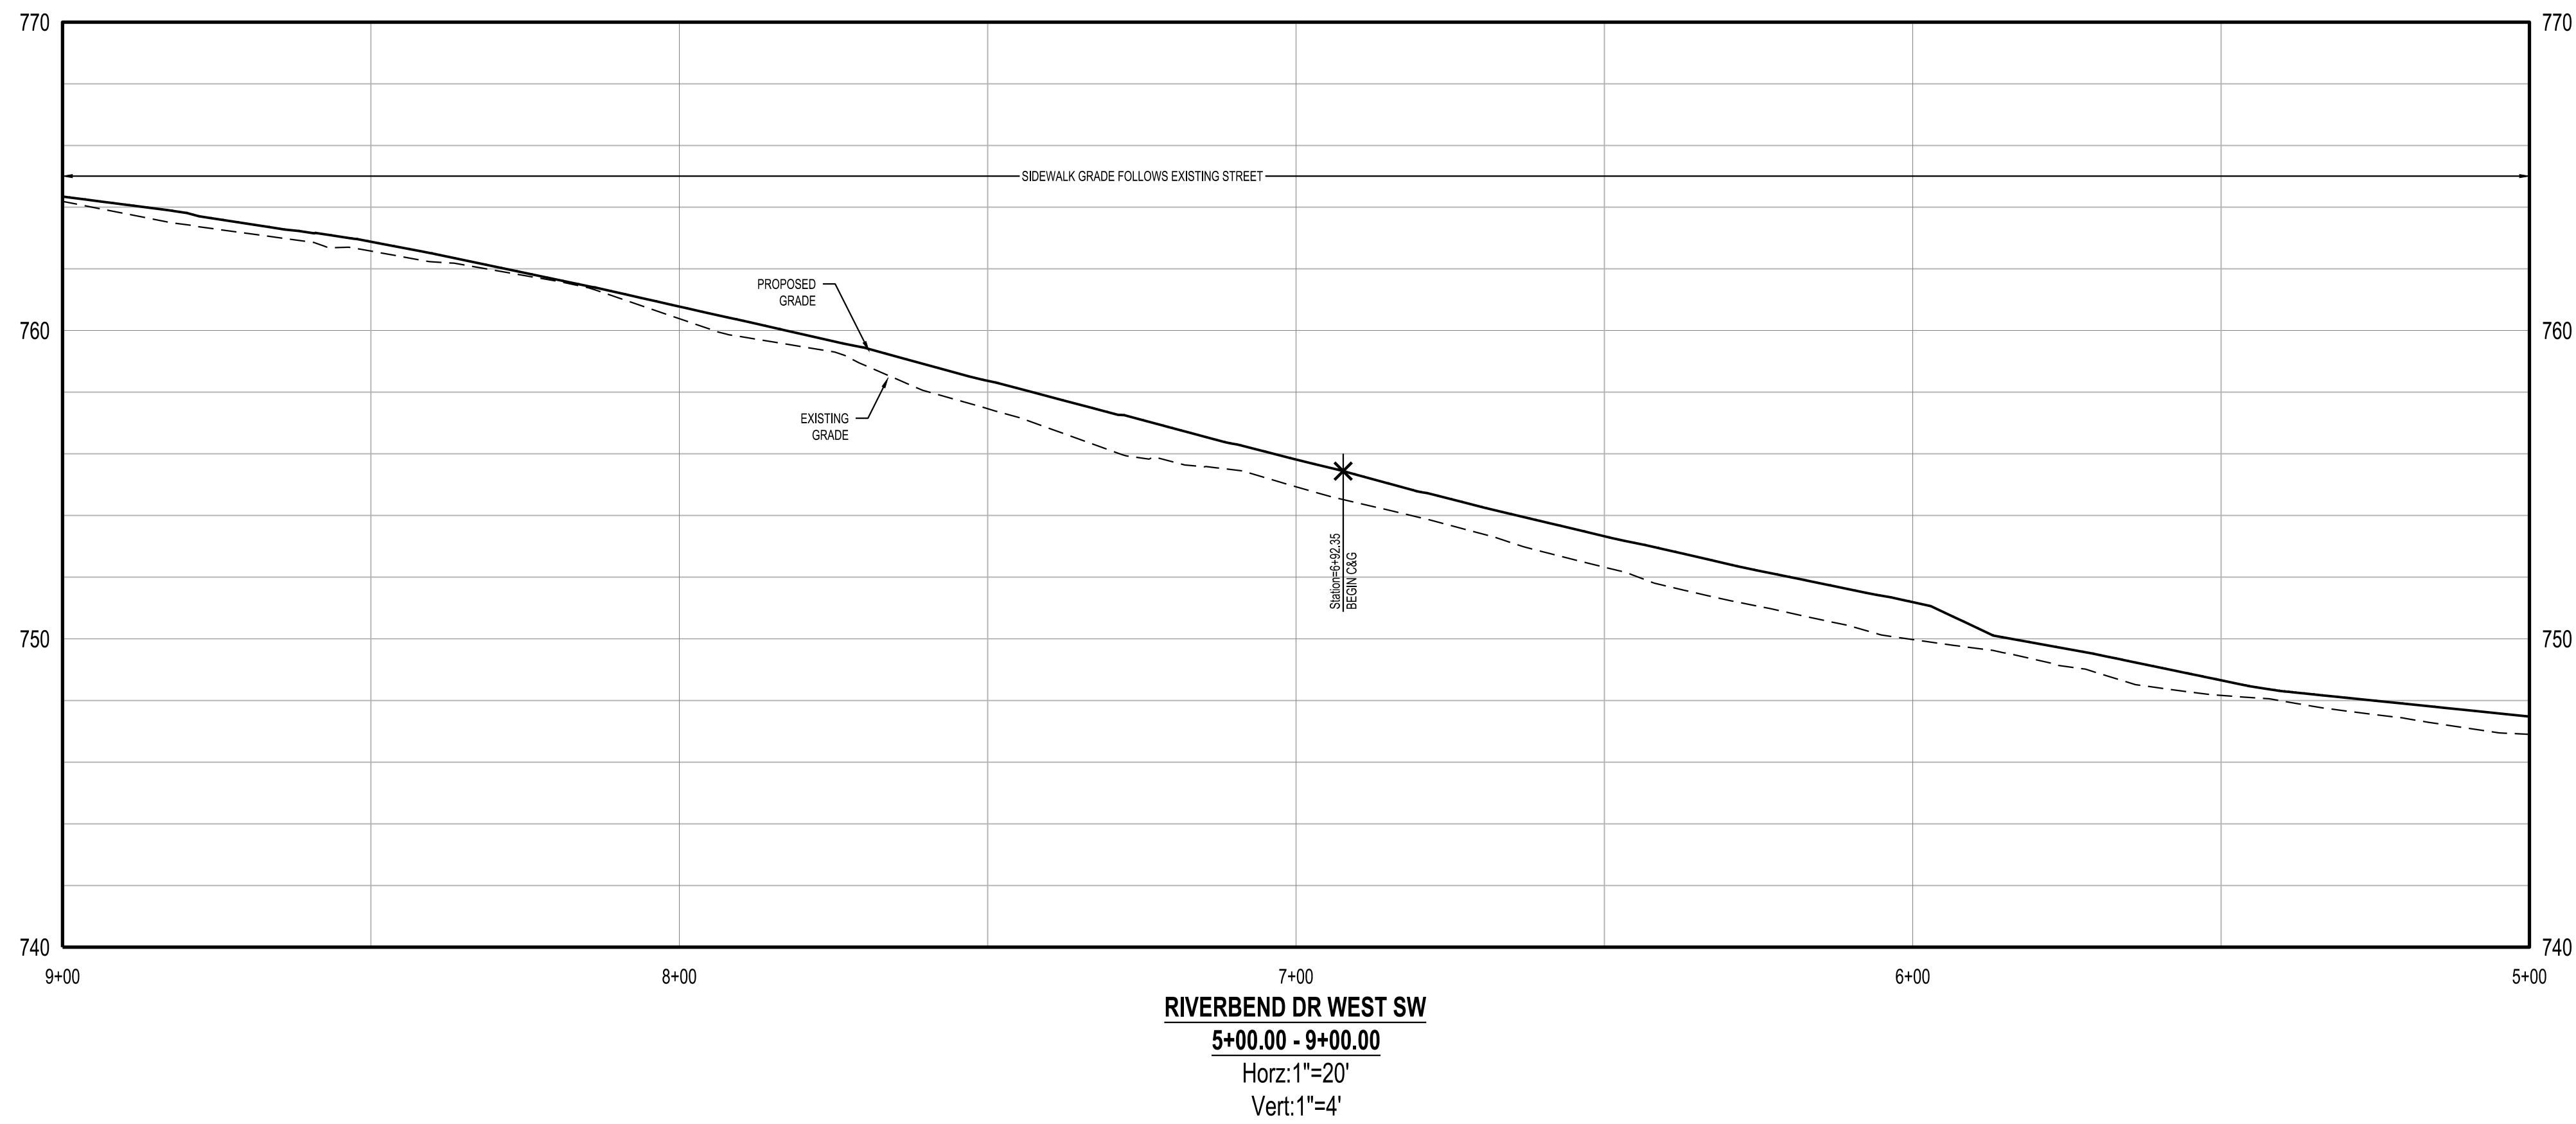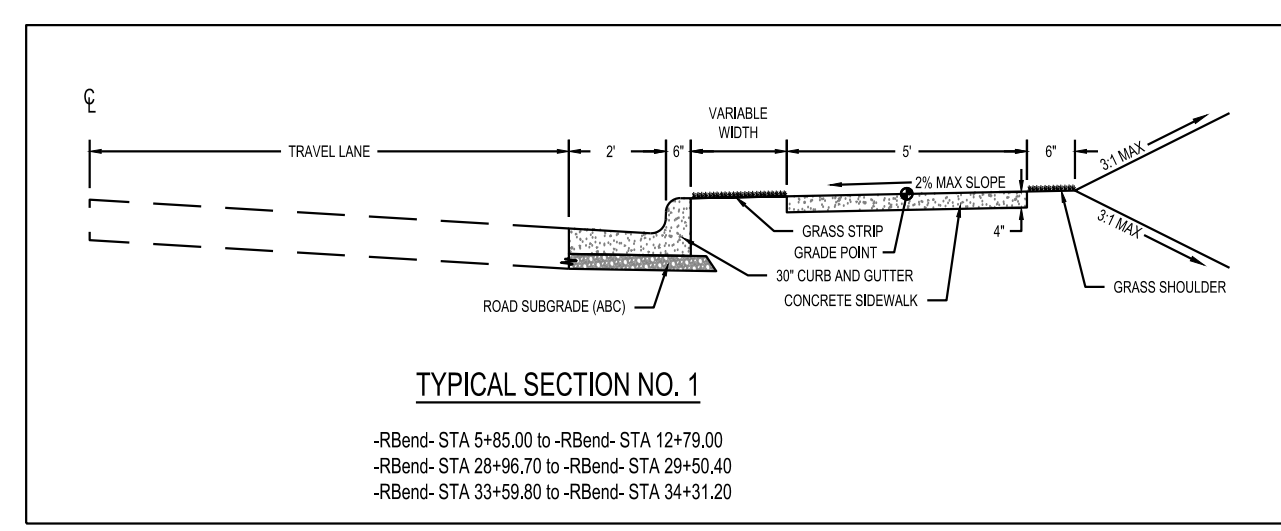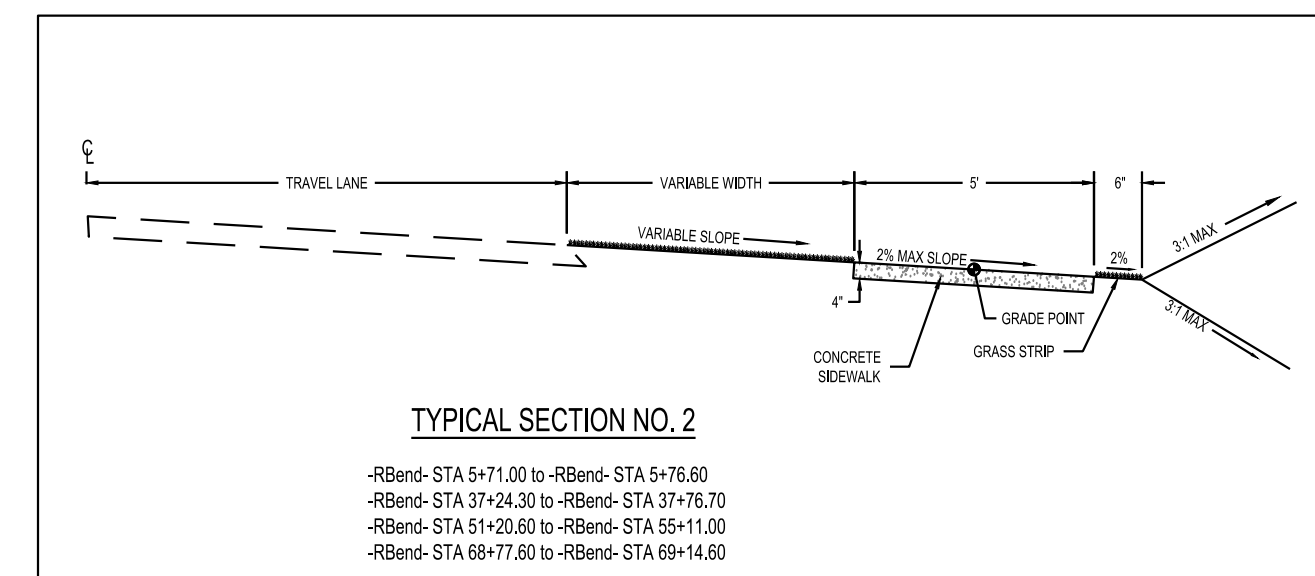

TRANSPORTATION PLANNING DESIGN -
BRIDGE/STRUCTURE DESIGN - CIVIL/SITE DESIGN
- GIS/GPS - SURVEYING -
CONSTRUCTION OBSERVATION

1223 JONES FRANKLIN ROAD
RALEIGH, NORTH CAROLINA 27606
PHONE: 919-851-8077
LICENSE No. F-0377
WETHERILLENG.COM

THESE DRAWINGS SHALL REMAIN THE PROPERTY OF
WETHERILL ENGINEERING. THEY MAY NOT BE
REUSED FOR ANY PURPOSE WITHOUT WRITTEN
PERMISSION OF WETHERILL ENGINEERING. WETHERILL
ENGINEERING SHALL RETAIN FULL PROTECTION
UNDER UNITED STATES COPYRIGHT LAW.

RIVERBEND DRIVE SIDEWALK PLAN PHASE 2

TOWN OF BERMUDA RUN, NC
DAVIE COUNTY, NORTH CAROLINA

DATE: 07.14.2026

REVISIONS	
DATE	COMMENT
01/29/2026	TOWN OF BERMUDA RUN REVIEW
06/12/2026	NCDEQ E&SC REVIEW
07/14/2026	BID SET


Know what's below.
Call before you dig.
811

PRELIMINARY
NOT RELEASED FOR CONSTRUCTION




24315.01

RIVERBEND DR.
STA 5+00 - 9+00

PP-1

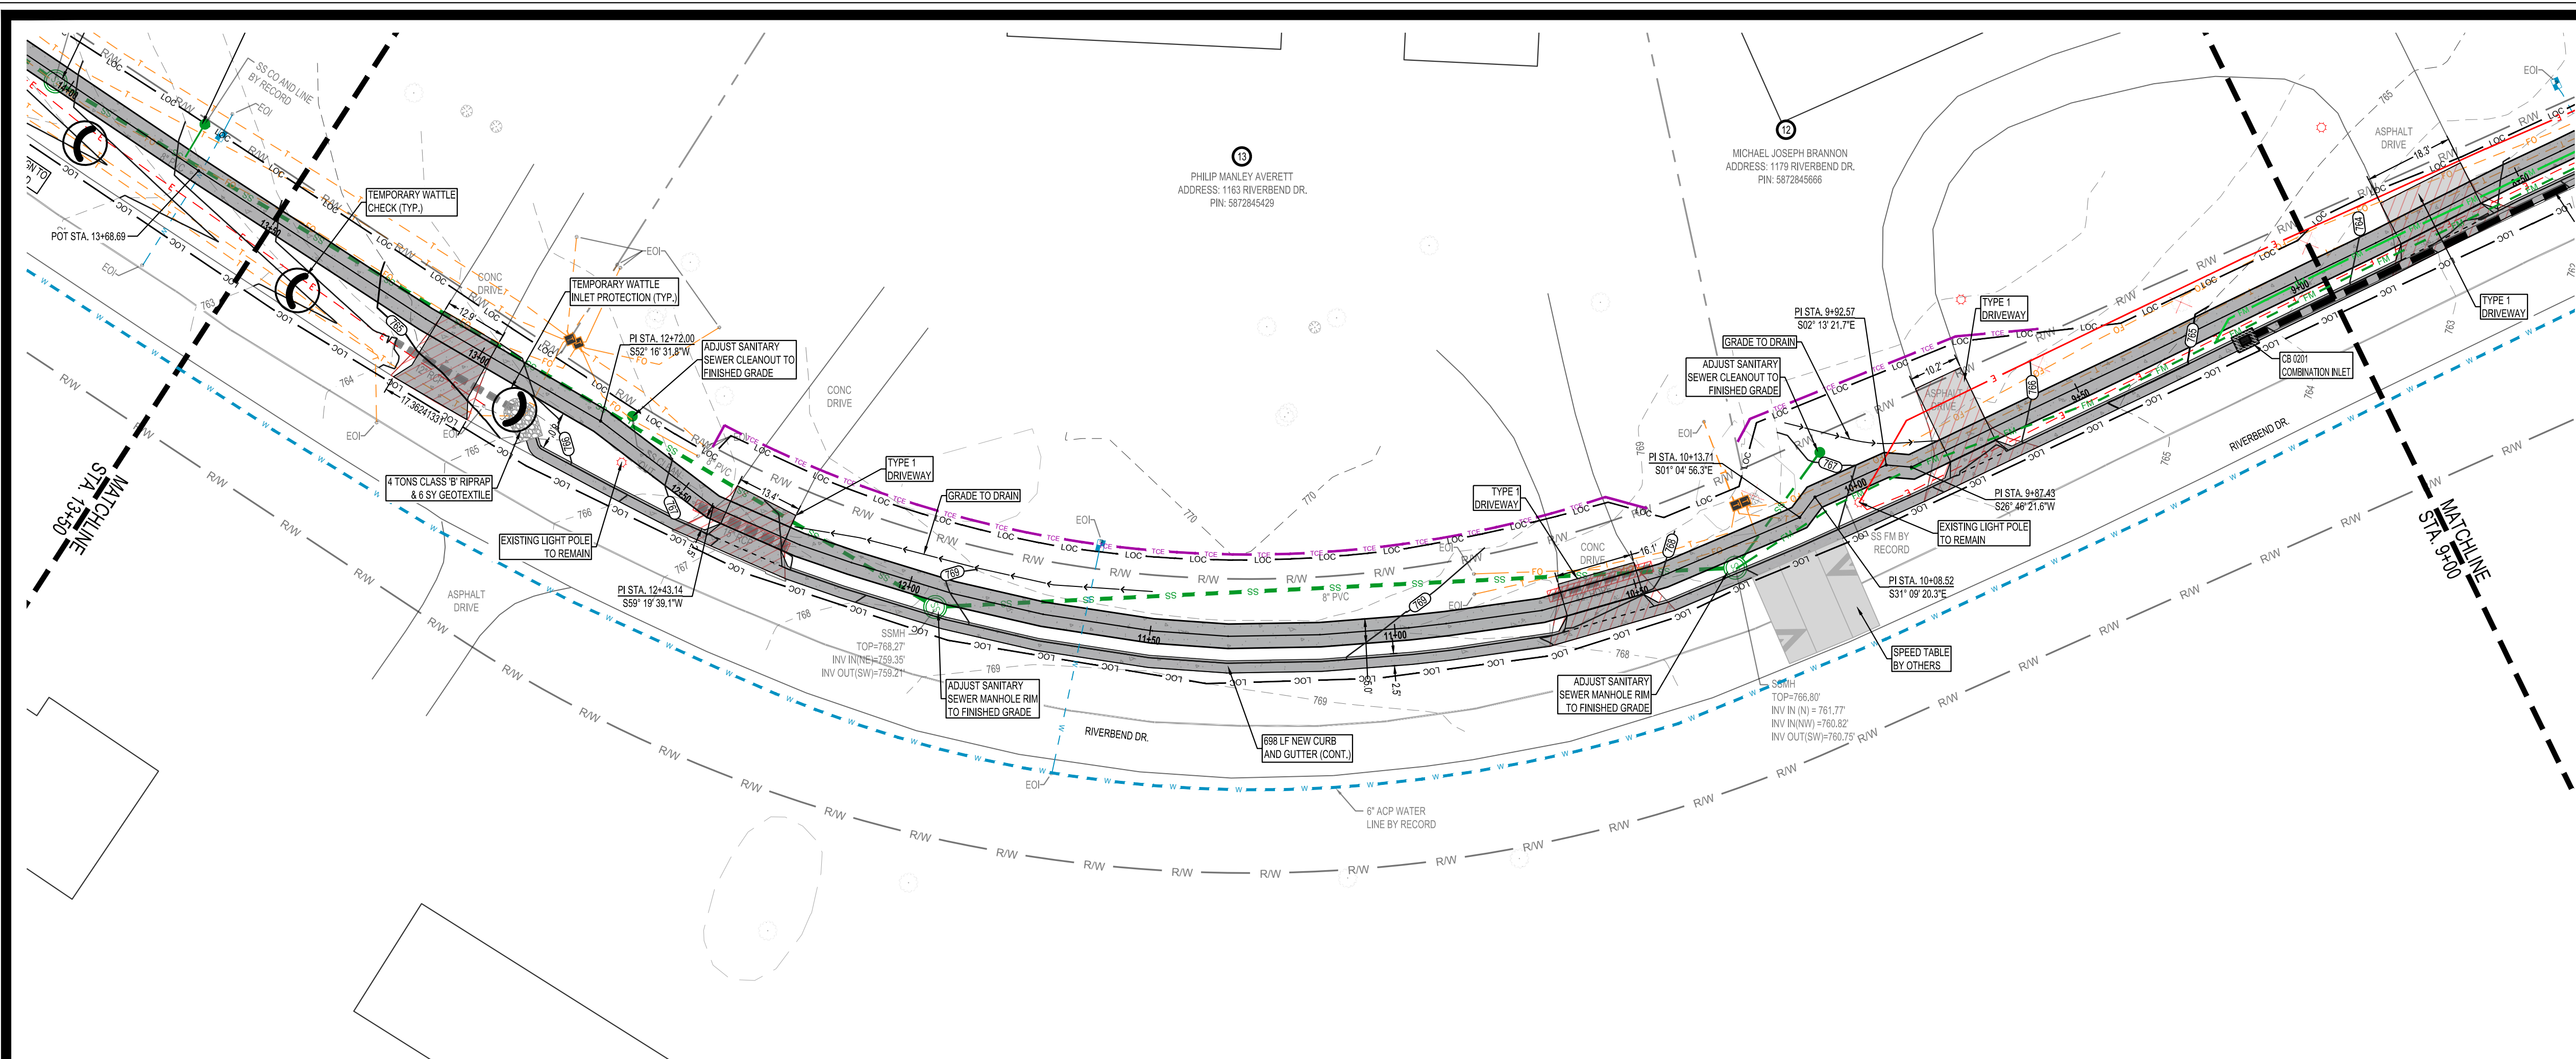

EROSION CONTROL LEGEND	
LOC	LIMITS OF DISTURBANCE
SF	SILT FENCE
CONC DRIVE	CONCRETE WASHOUT
SILT FENCE OUTLET	
CATCH BASIN INLET PROTECTION	
WATTLE WITH POLYACRYLAMIDE (PAM)	
RIP-RAP DISSIPATER PAD	

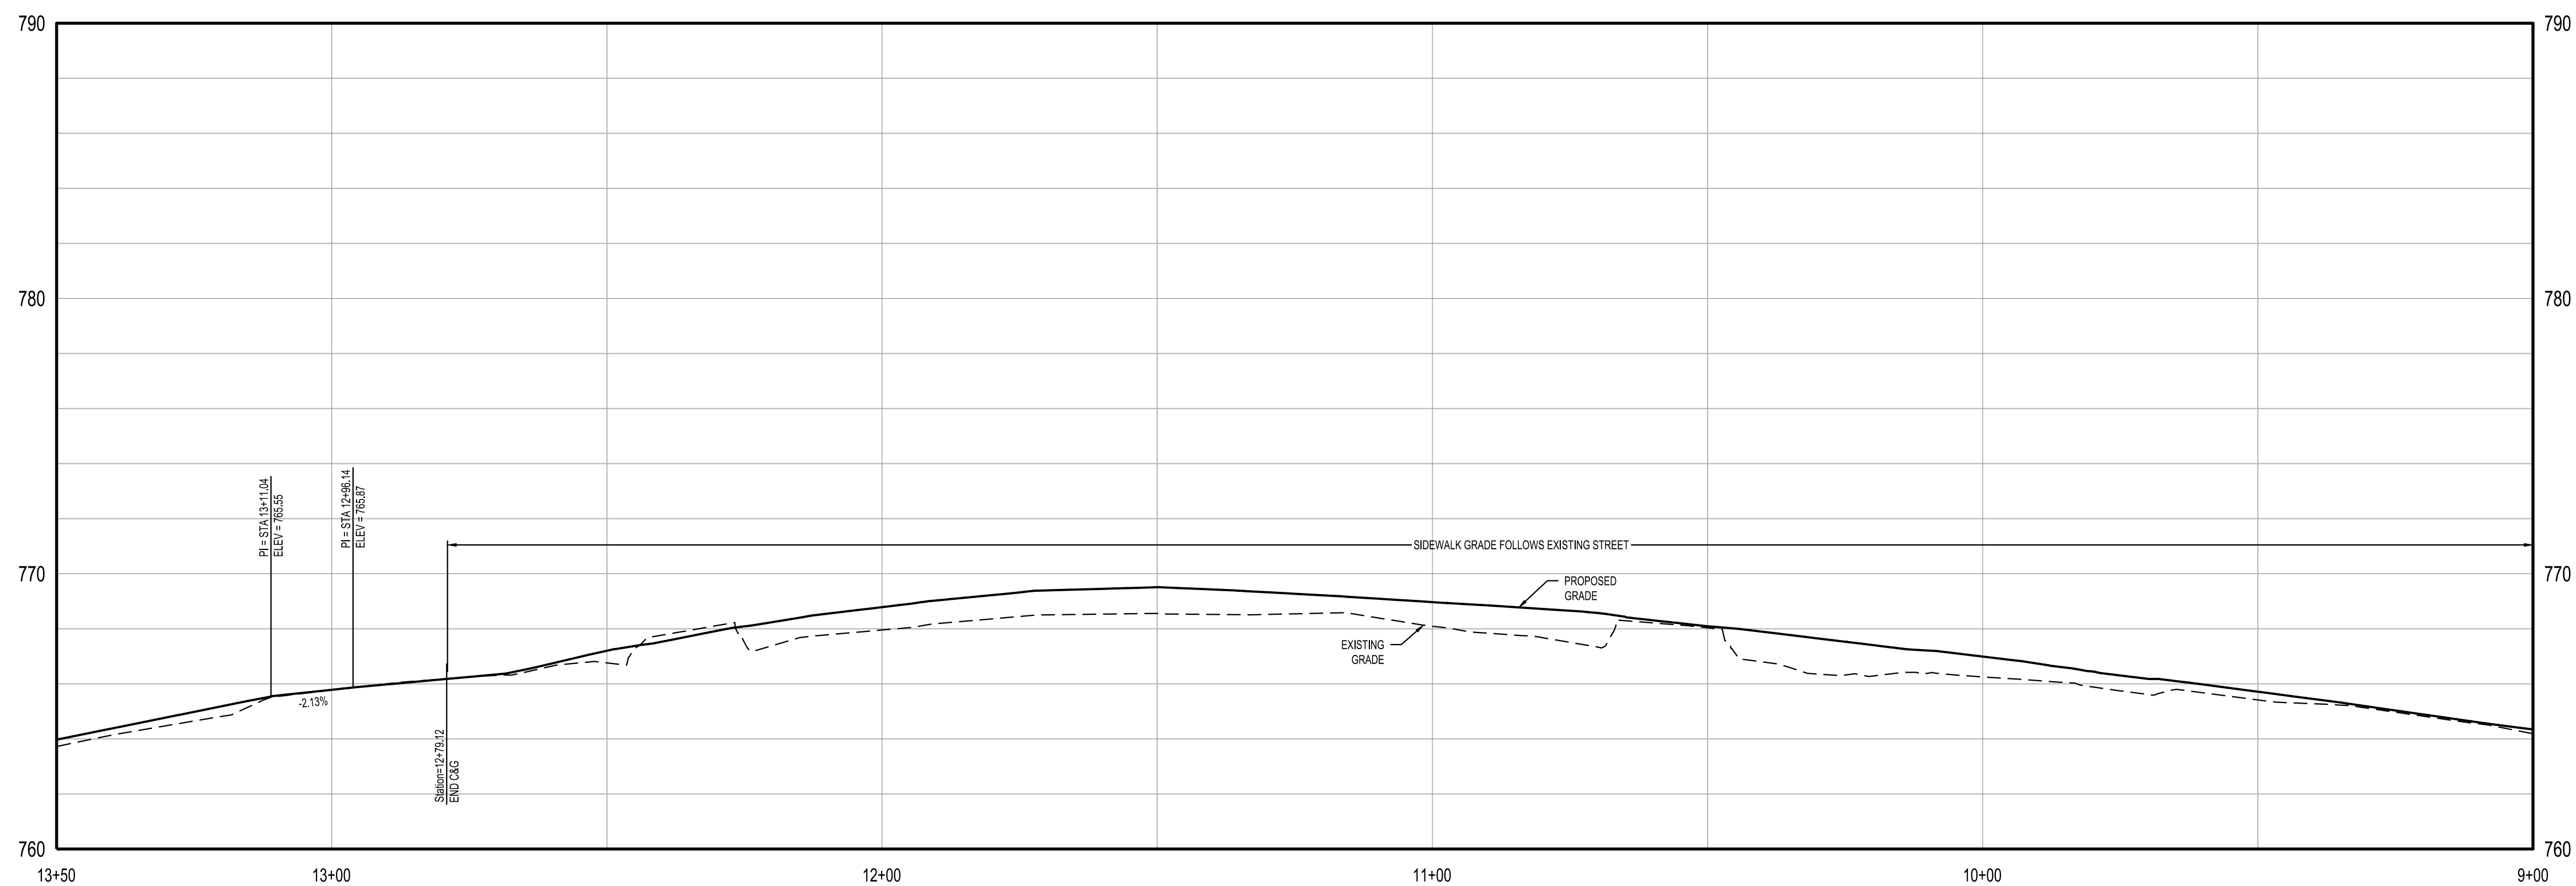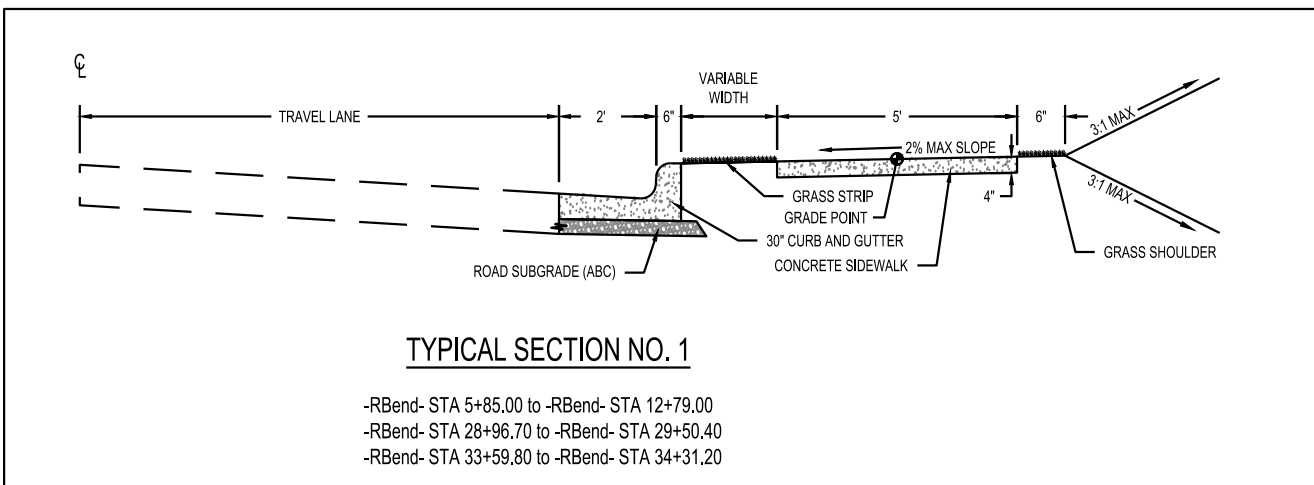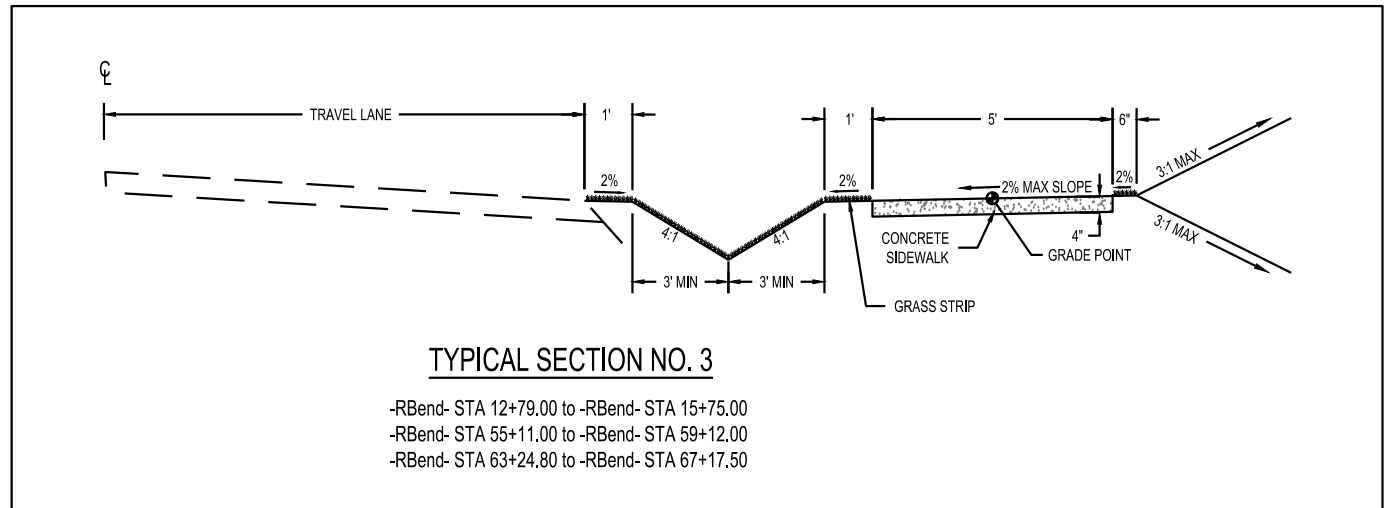

RIVERBEND DR WEST SW
9+00.00 - 13+50.00
Hor: 1"=20'
Vert: 1"=4'

SCALE 1" = 20' 0 10 20 40

TRANSPORTATION PLANNING DESIGN -
BRIDGE/STRUCTURE DESIGN - CIVIL/SITE DESIGN -
GIS/GPS - SURVEYING -
CONSTRUCTION OBSERVATION

1223 JONES FRANKLIN ROAD
RALEIGH, NORTH CAROLINA, 27606
PHONE: 919-851-8077
LICENSE No. F-0377
WETHERILL.ENG.COM

THESE DRAWINGS SHALL REMAIN THE PROPERTY OF WETHERILL ENGINEERING. THEY MAY NOT BE REUSED FOR ANY PURPOSE WITHOUT WRITTEN PERMISSION OF WETHERILL ENGINEERING. WETHERILL ENGINEERING SHALL RETAIN FULL PROTECTION UNDER UNITED STATES COPYRIGHT LAW.

RIVERBEND DRIVE
SIDEWALK PLAN PHASE 2

TOWN OF BERMUDA RUN, NC
DAVIE COUNTY, NORTH CAROLINA


REVISIONS	
DATE	COMMENT
01/29/2026	TOWN OF BERMUDA RUN REVIEW
06/12/2026	NCDOT E&SC REVIEW
07/14/2026	BID SET

Know what's below.
Call before you dig.





811

PRELIMINARY
NOT RELEASED FOR CONSTRUCTION

24315.01
RIVERBEND DR.
STA 9+00 - 13+50
PP-2

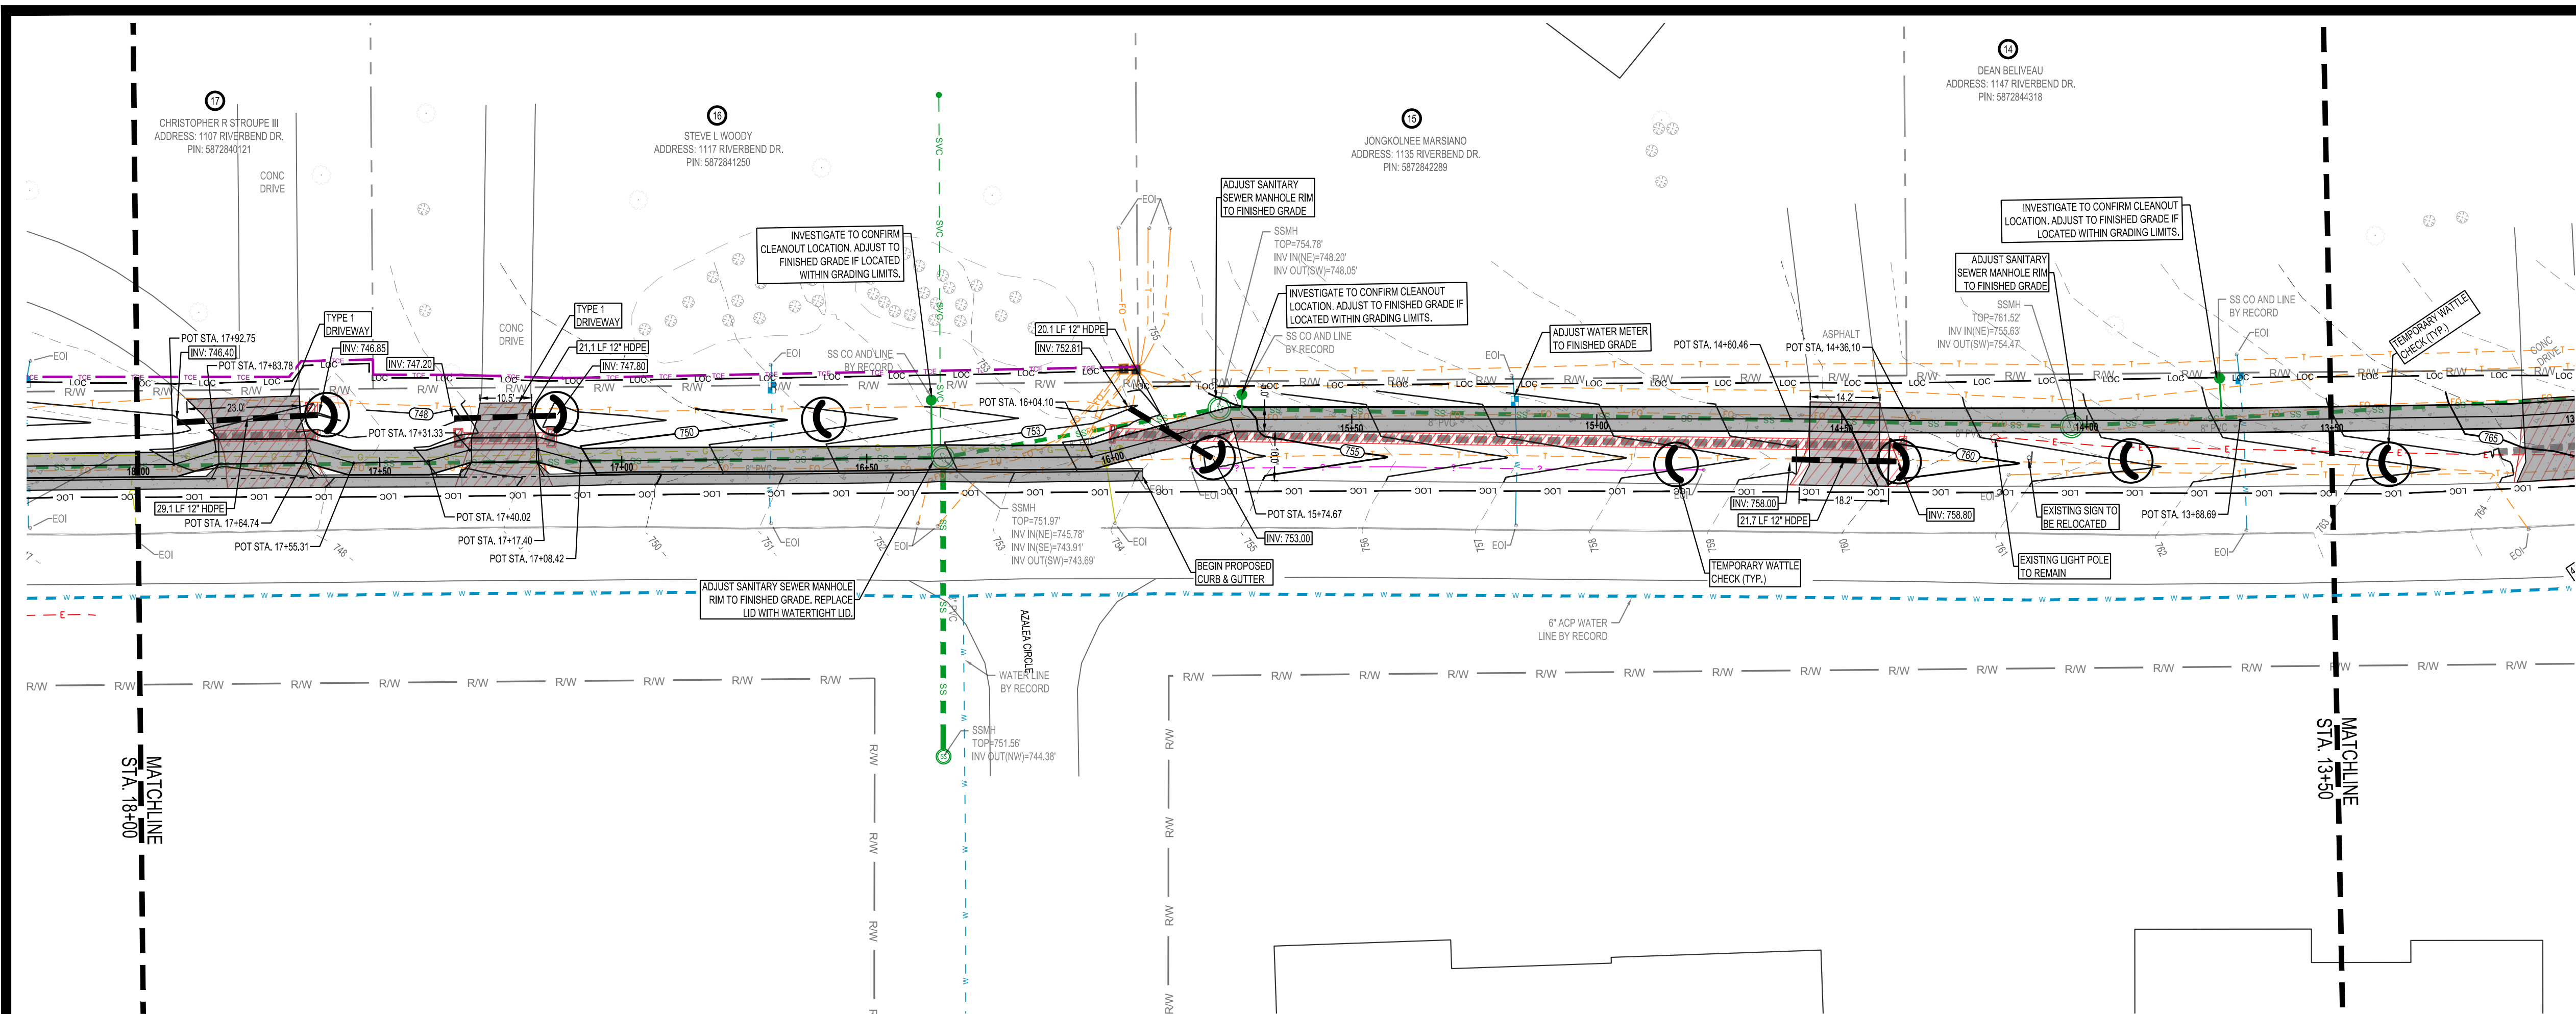

EROSION CONTROL LEGEND	
LOC	LIMITS OF DISTURBANCE
SF	SILT FENCE
	CONCRETE WASHOUT
	SILT FENCE OUTLET
	CATCH BASIN INLET PROTECTION
	WATTLE WITH POLYACRYLAMIDE (PAM)
	RIP-RAP DISSIPATER PAD

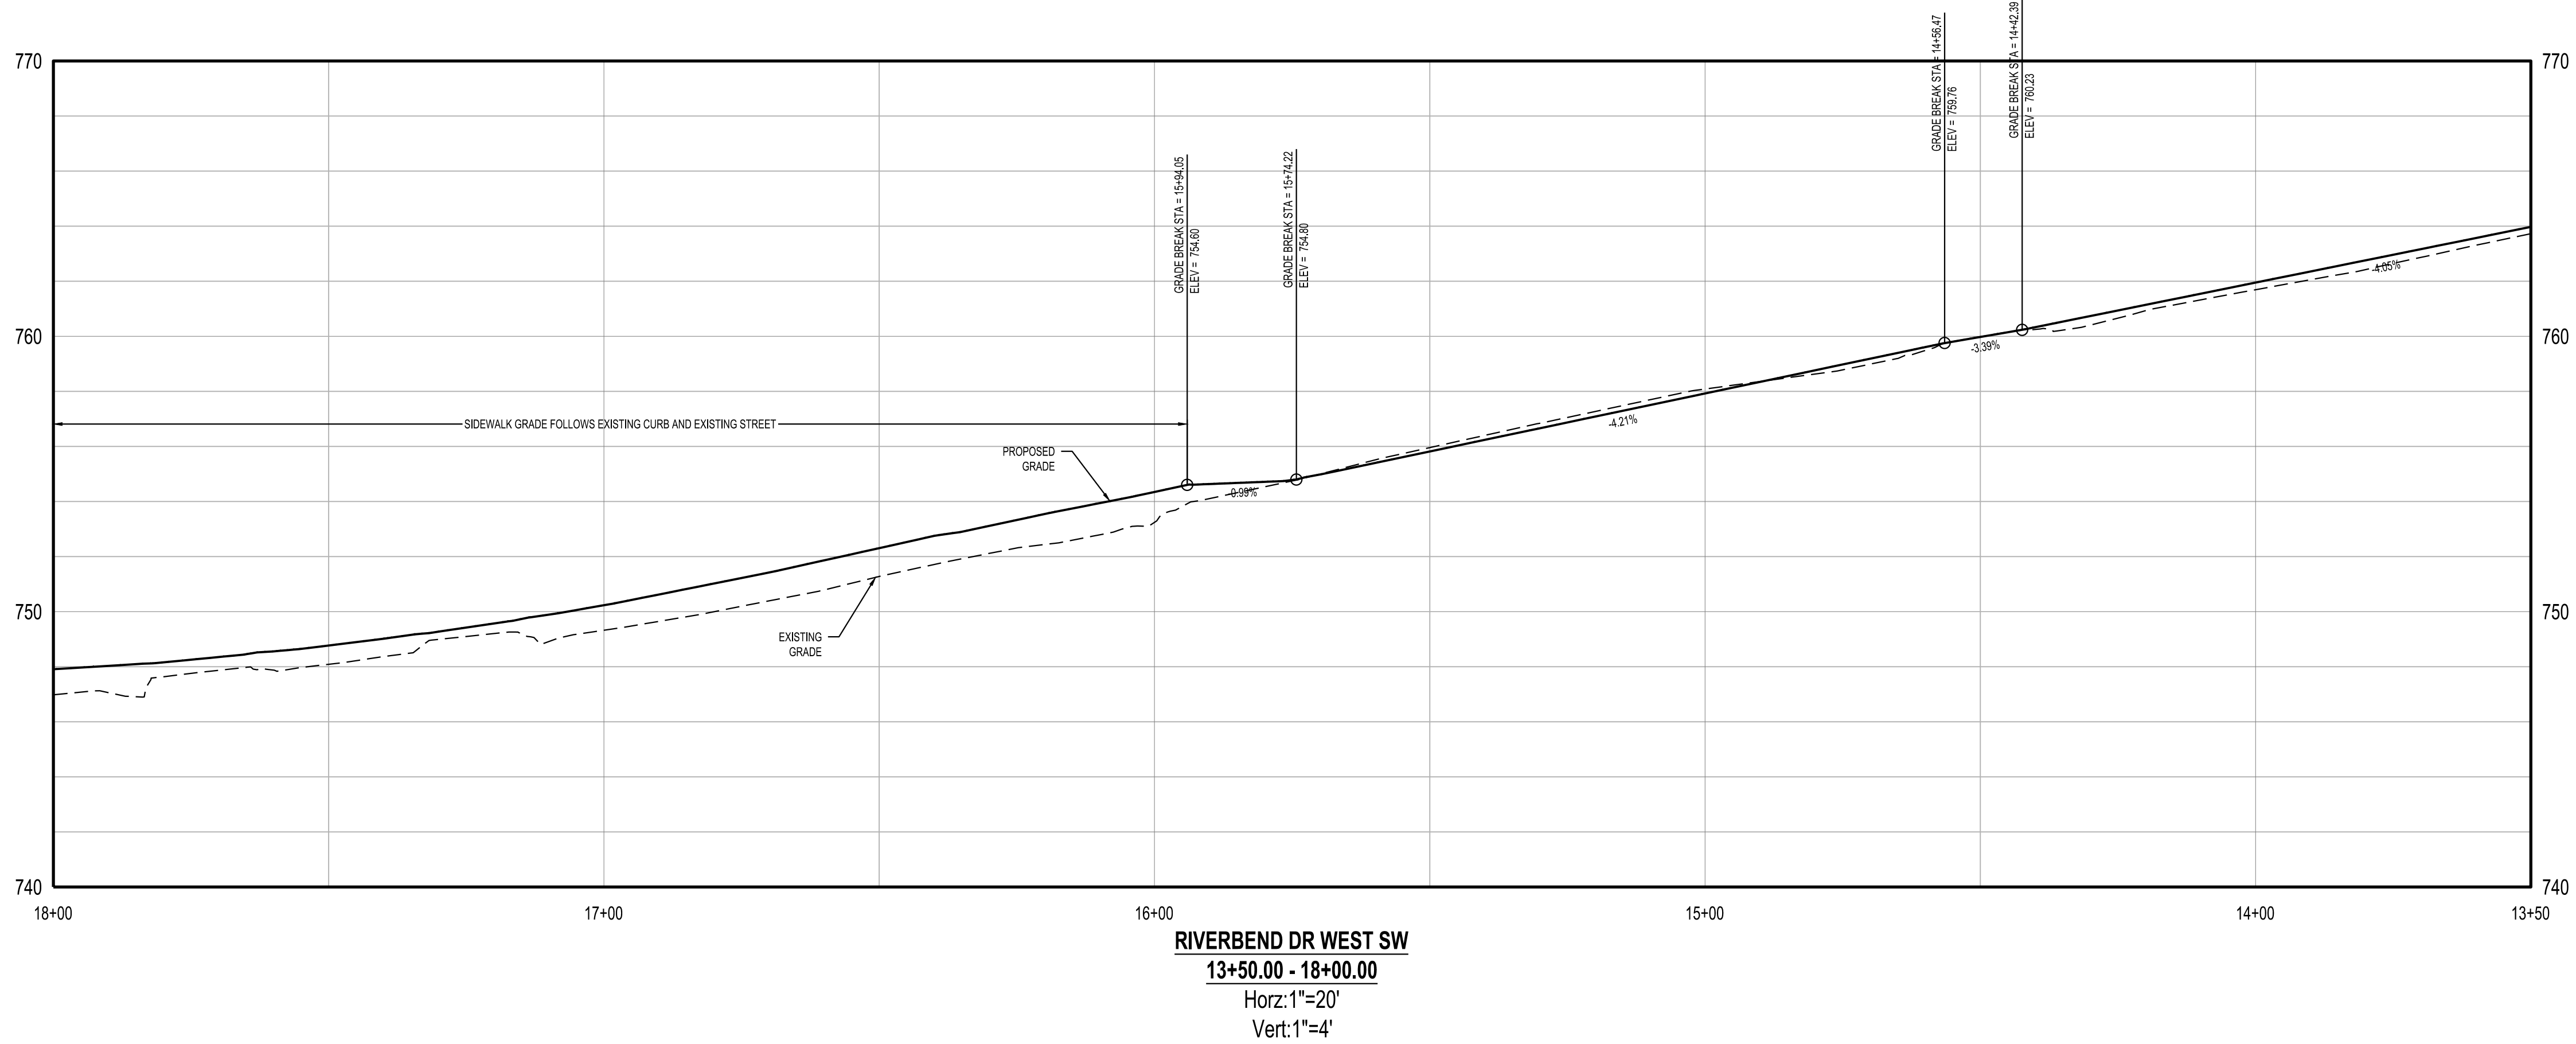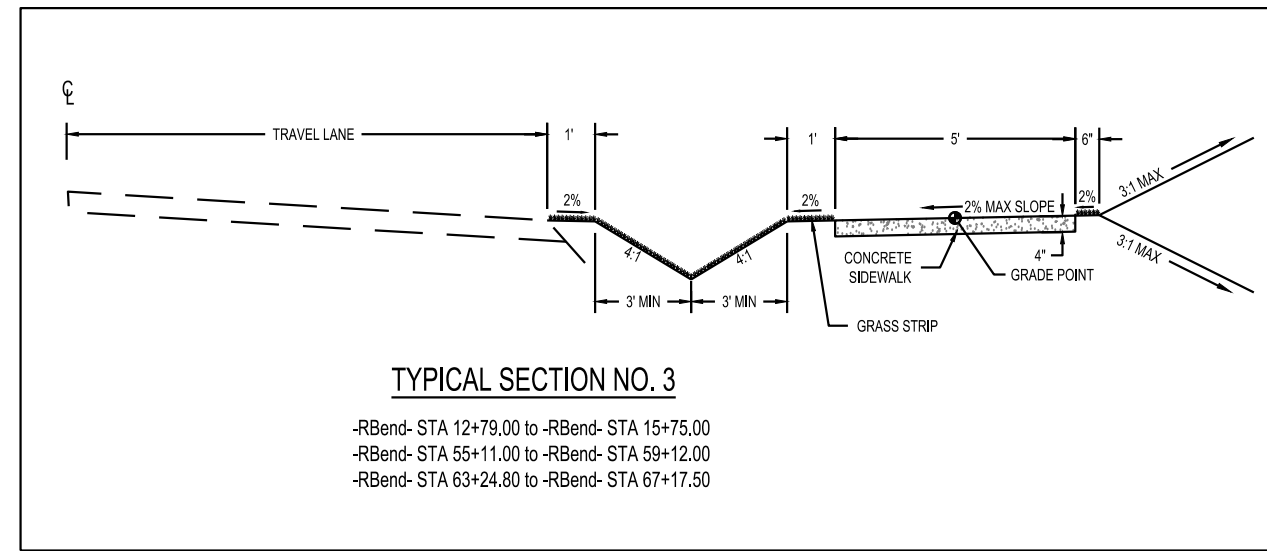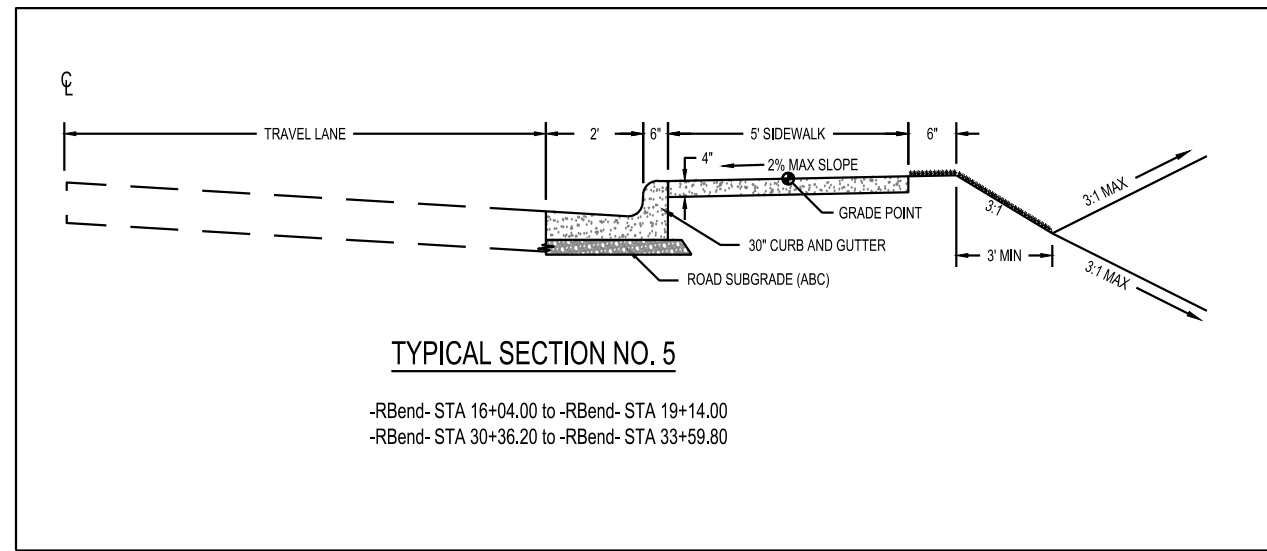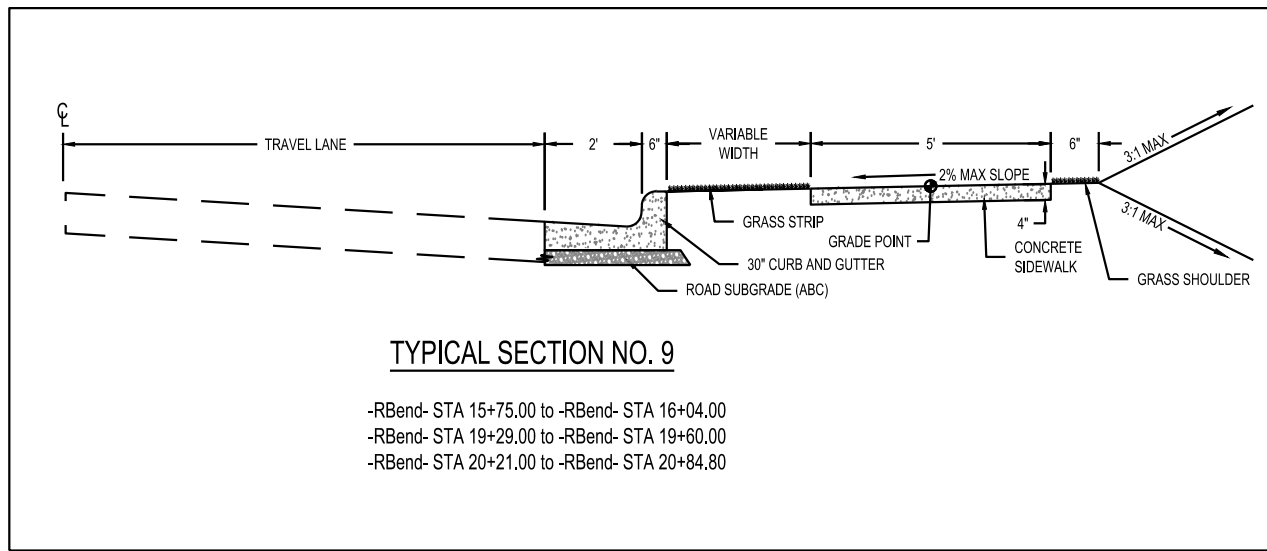

TRANSPORTATION PLANNING DESIGN -
BRIDGE/STRUCTURE DESIGN - CIVIL/SITE DESIGN
- GIS/GPS - SURVEYING -
CONSTRUCTION OBSERVATION

1223 JONES FRANKLIN ROAD
RALEIGH, NORTH CAROLINA, 27606
PHONE: 919-851-8077
LICENSE No. F-40377
WETHERILLENG.COM

THESE DRAWINGS SHALL REMAIN THE PROPERTY OF
WETHERILL ENGINEERING. THEY MAY NOT BE
REUSED FOR ANY PURPOSE WITHOUT WRITTEN
PERMISSION OF WETHERILL ENGINEERING. WETHERILL
ENGINEERING SHALL RETAIN FULL PROTECTION
UNDER UNITED STATES COPYRIGHT LAW.


RIVERBEND DRIVE
SIDEWALK PLAN PHASE 2

TOWN OF BERMUDA RUN, NC
DAVIE COUNTY, NORTH CAROLINA





DATE: 07.14.2026	
REVISIONS	
DATE	COMMENT
01/29/2026	TOWN OF BERMUDA RUN REVIEW
06/12/2026	NCDOT E&SC REVIEW
07/14/2026	BID SET

Know what's below.
Call before you dig.
811

PRELIMINARY
NOT RELEASED FOR CONSTRUCTION

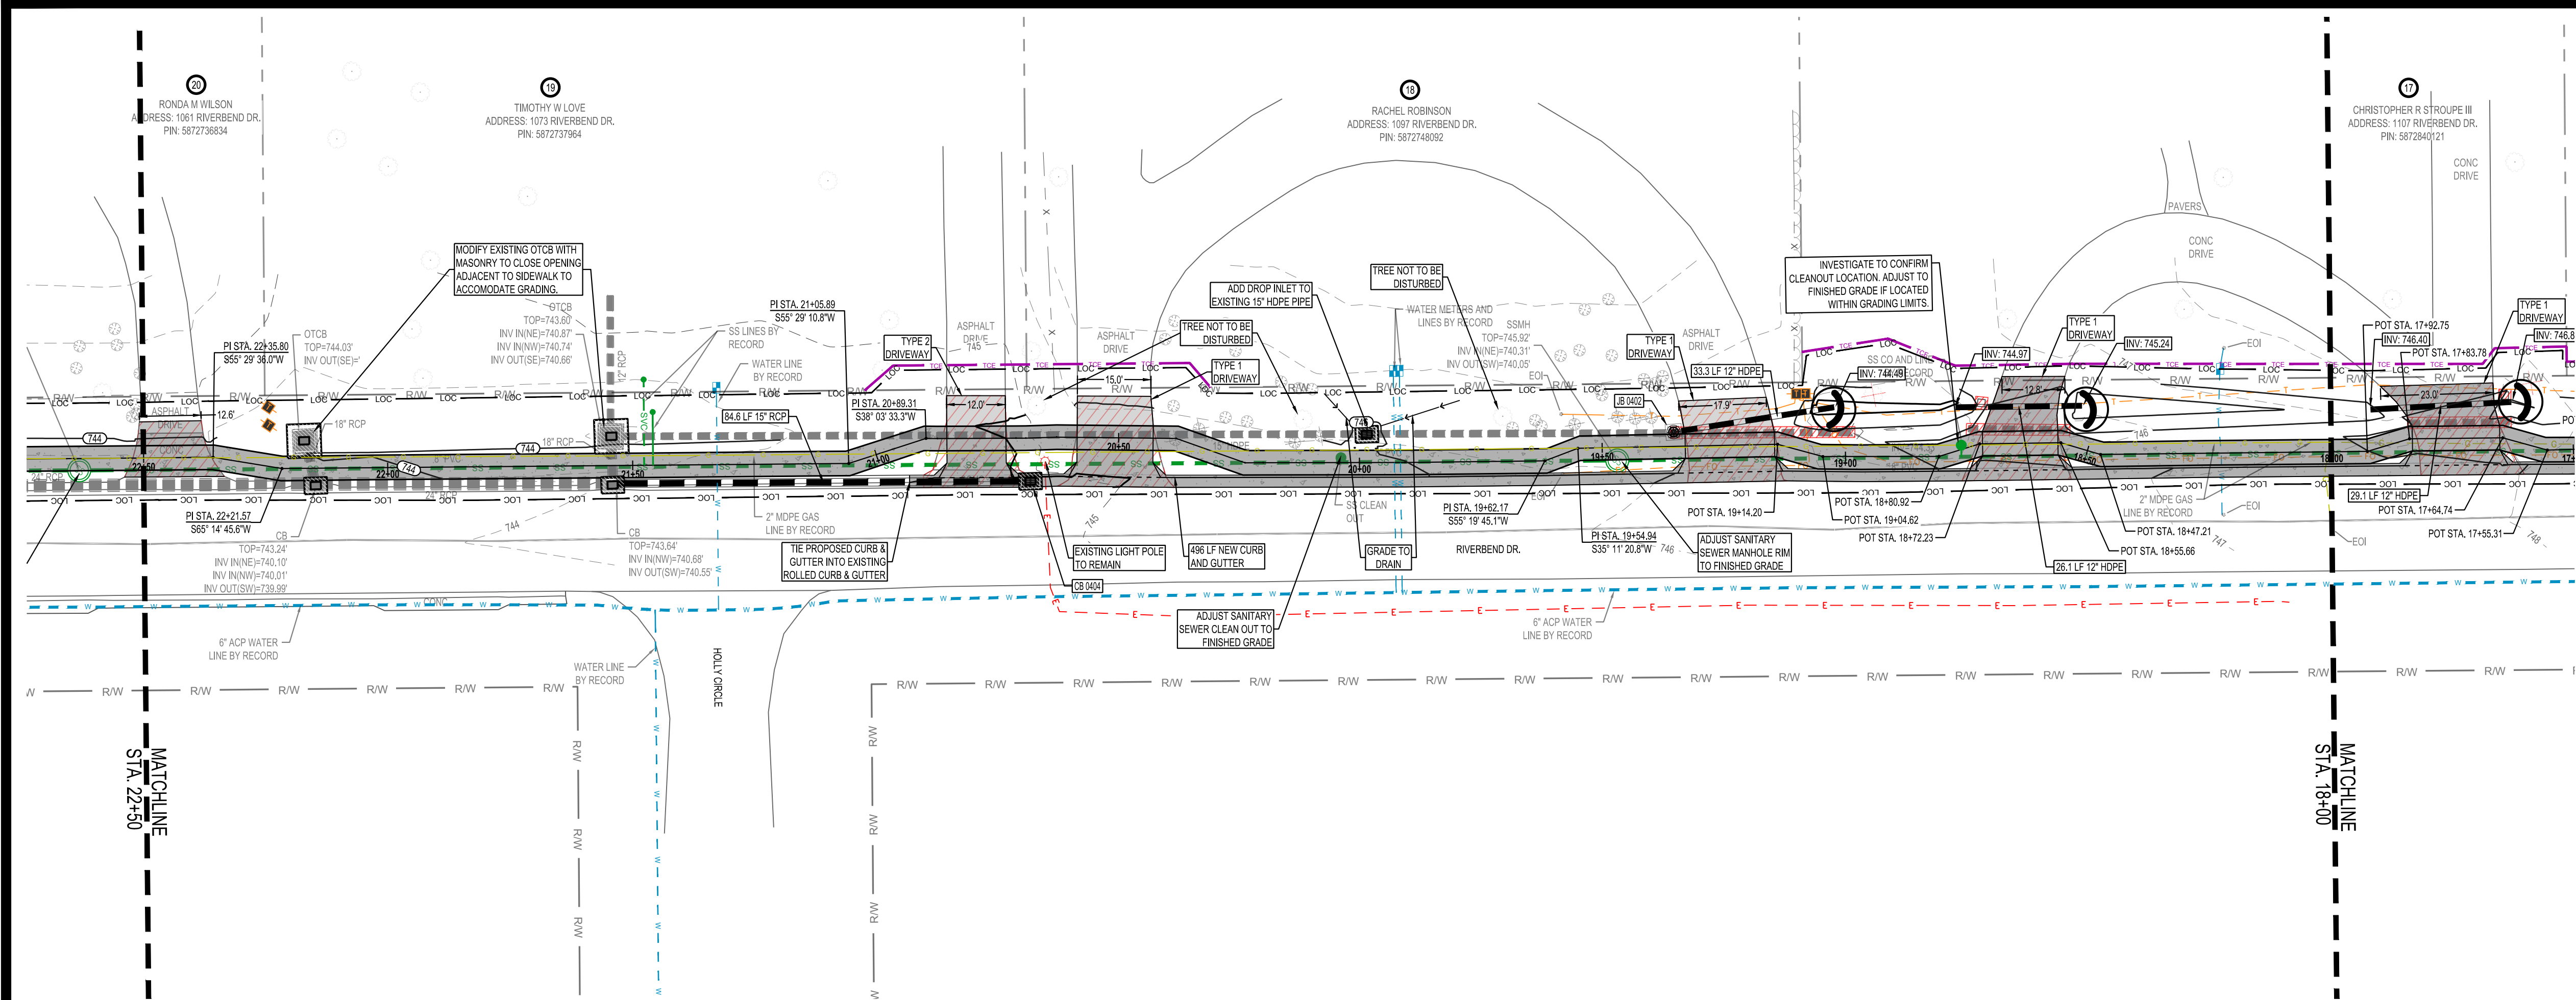

EROSION CONTROL LEGEND	
LOC	LIMITS OF DISTURBANCE
SF	SILT FENCE
	CONCRETE WASHOUT
	SILT FENCE OUTLET
	CATCH BASIN INLET PROTECTION
	WATTLE WITH POLYACRYLAMIDE (PAM)
	RIP-RAP DISSIPATER PAD

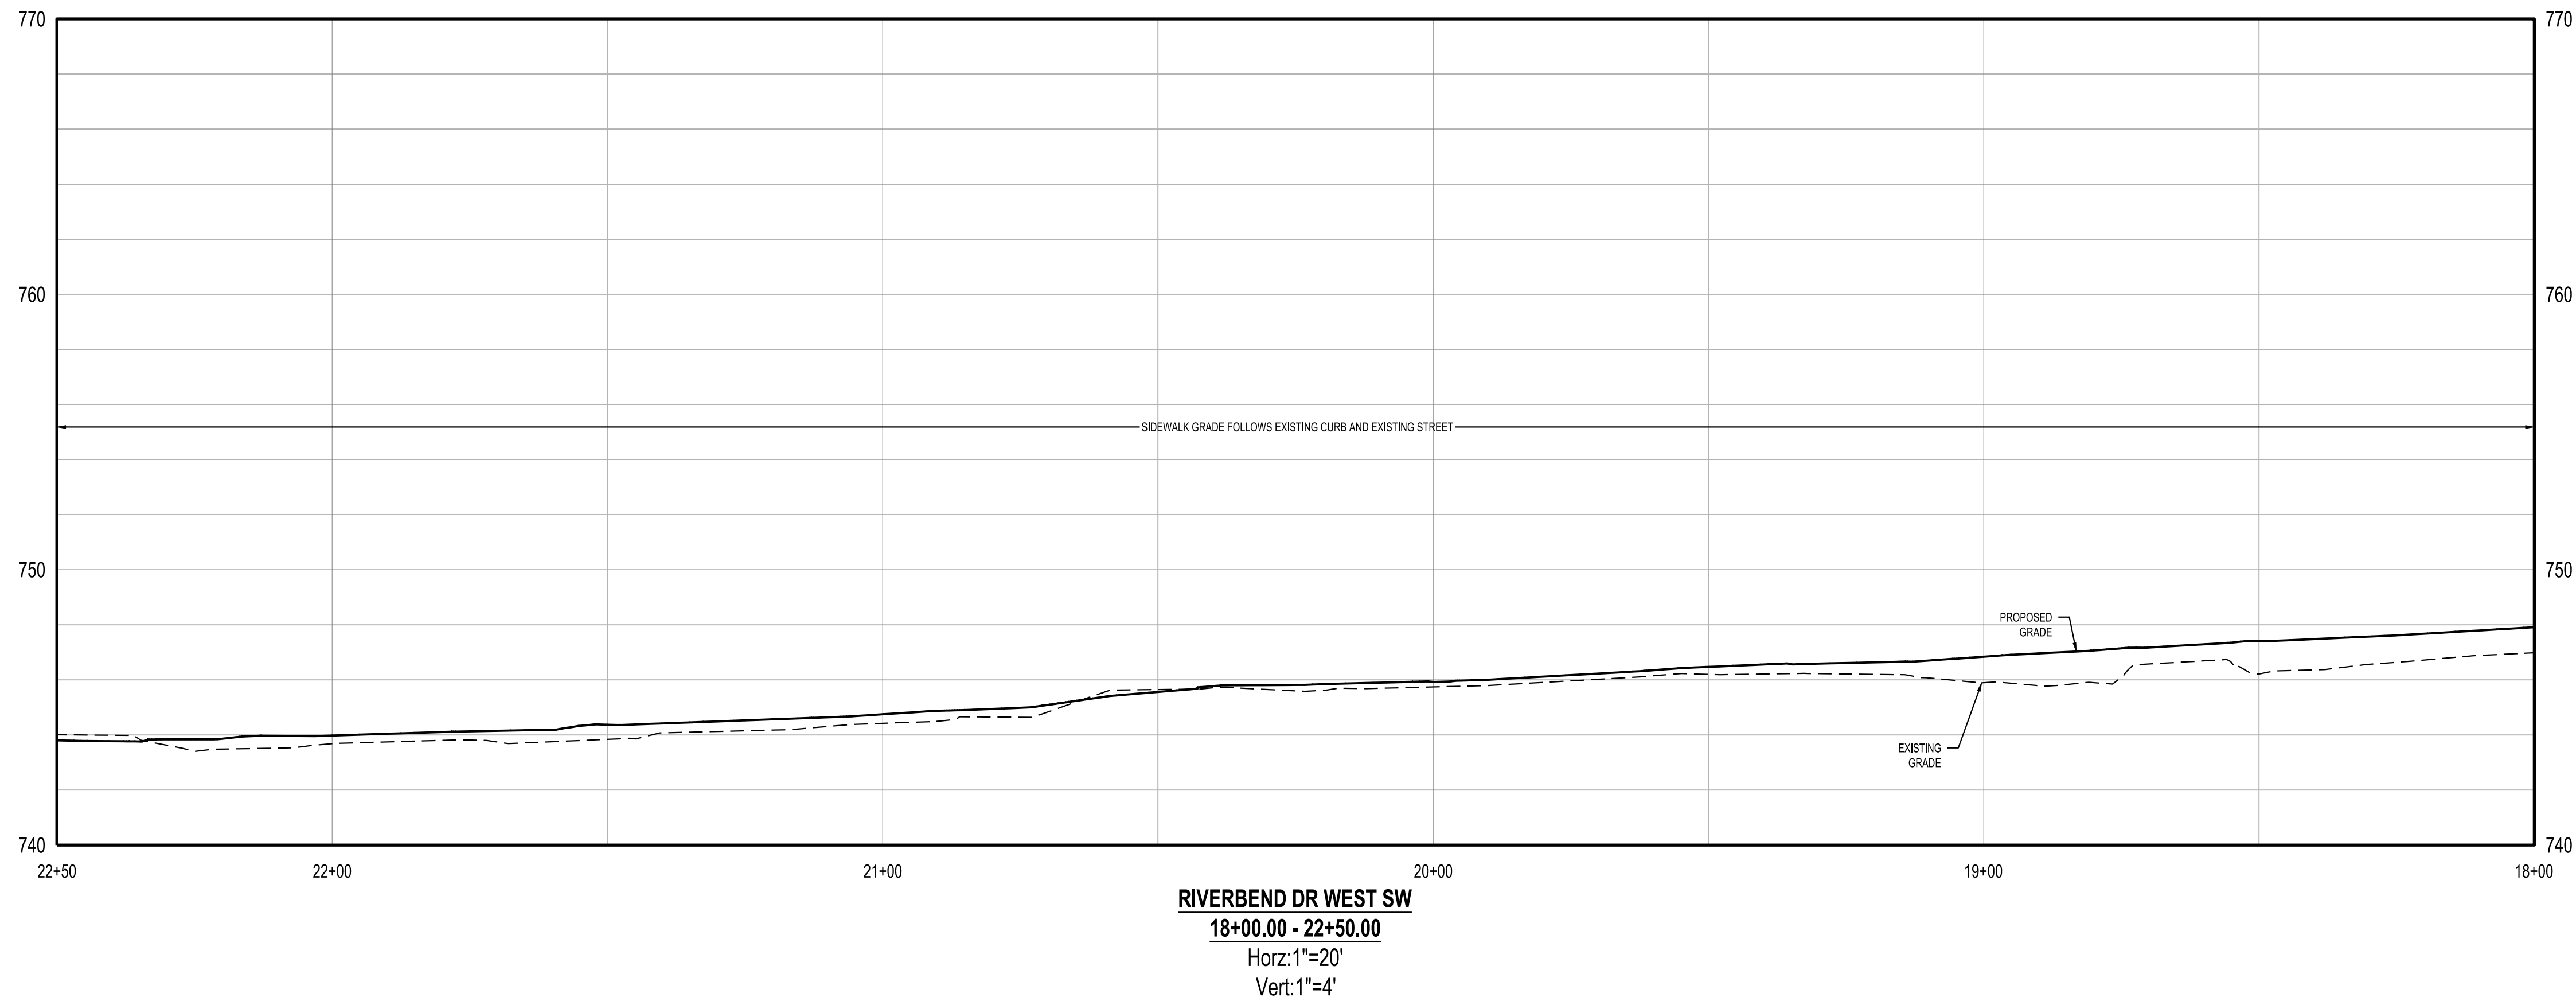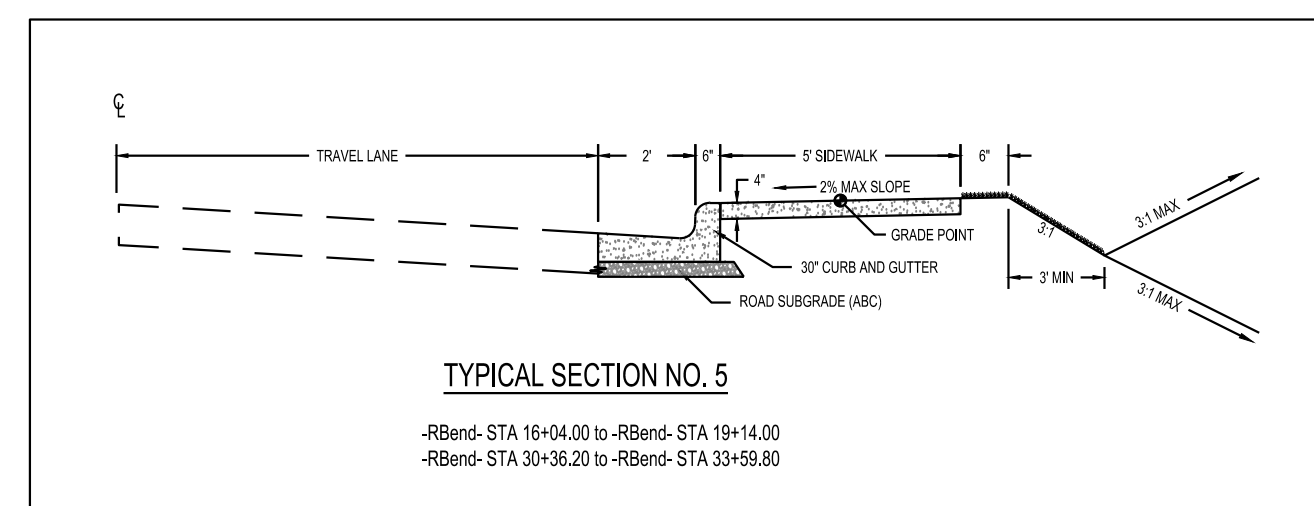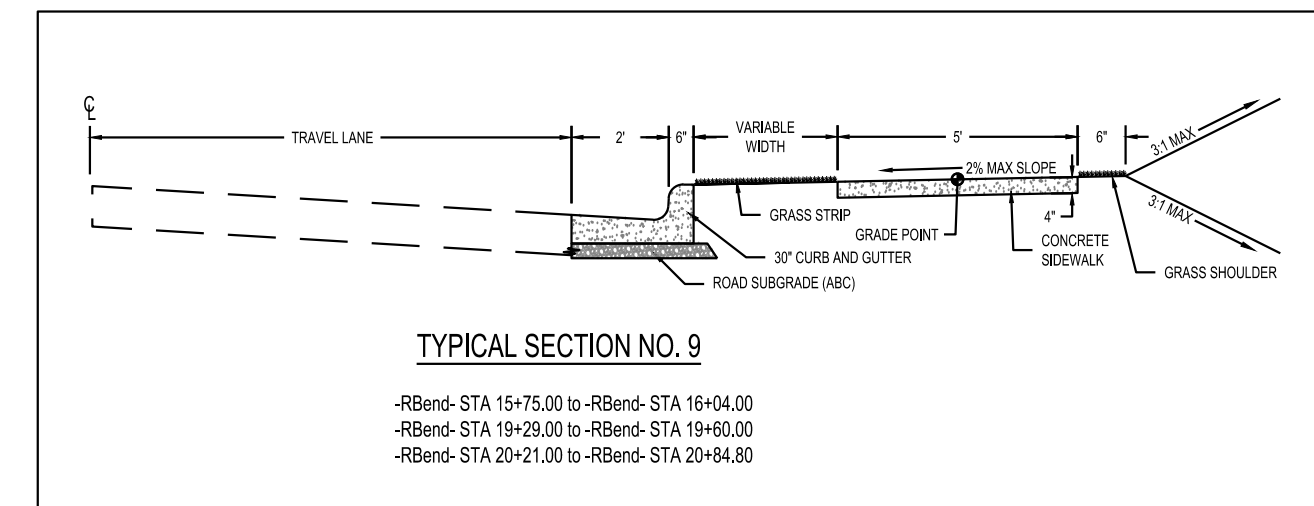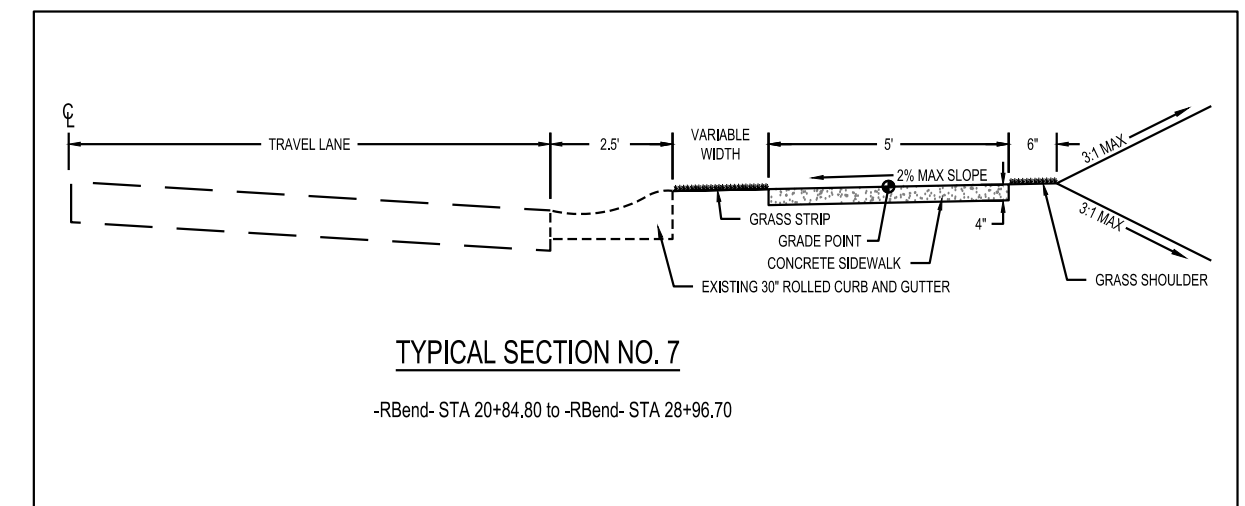

TRANSPORTATION PLANNING DESIGN -
BRIDGE/STRUCTURE DESIGN - CIVIL/SITE DESIGN
- GIS/GPS - SURVEYING -
CONSTRUCTION OBSERVATION

1223 JONES FRANKLIN ROAD
RALEIGH, NORTH CAROLINA, 27606
PHONE: 919-851-8077
LICENSE No. F-0377
WETHERILL.ENG.COM

THESE DRAWINGS SHALL REMAIN THE PROPERTY OF
WETHERILL ENGINEERING. THEY MAY NOT BE
REUSED FOR ANY PURPOSE WITHOUT WRITTEN
PERMISSION OF WETHERILL ENGINEERING. WETHERILL
ENGINEERING SHALL RETAIN FULL PROTECTION
UNDER UNITED STATES COPYRIGHT LAW.

RIVERBEND DRIVE SIDEWALK PLAN PHASE 2

TOWN OF BERMUDA RUN, NC
DAVIE COUNTY, NORTH CAROLINA

DATE: 07.14.2026

REVISIONS	
DATE	COMMENT
01/29/2026	TOWN OF BERMUDA RUN REVIEW
06/12/2026	NCDOT E&SC REVIEW
07/14/2026	BID SET

Know what's below.
Call before you dig.

PRELIMINARY
NOT RELEASED FOR CONSTRUCTION

24315.01


RIVERBEND DR.
STA 18+00 - 22+50

PP-4

SCALE 1" = 20'



0 10 20 40

P:\2024\24315.01 Bermuda Run Riverbend Sidewalk - Final Design\03 - Drawings\Plan Sheets\PHASE 2\24315.01 - Phase 2 Riverbend PP 1 - (5+00_40+50).dwg 7-17-26 04:56:14 PM JBoggs

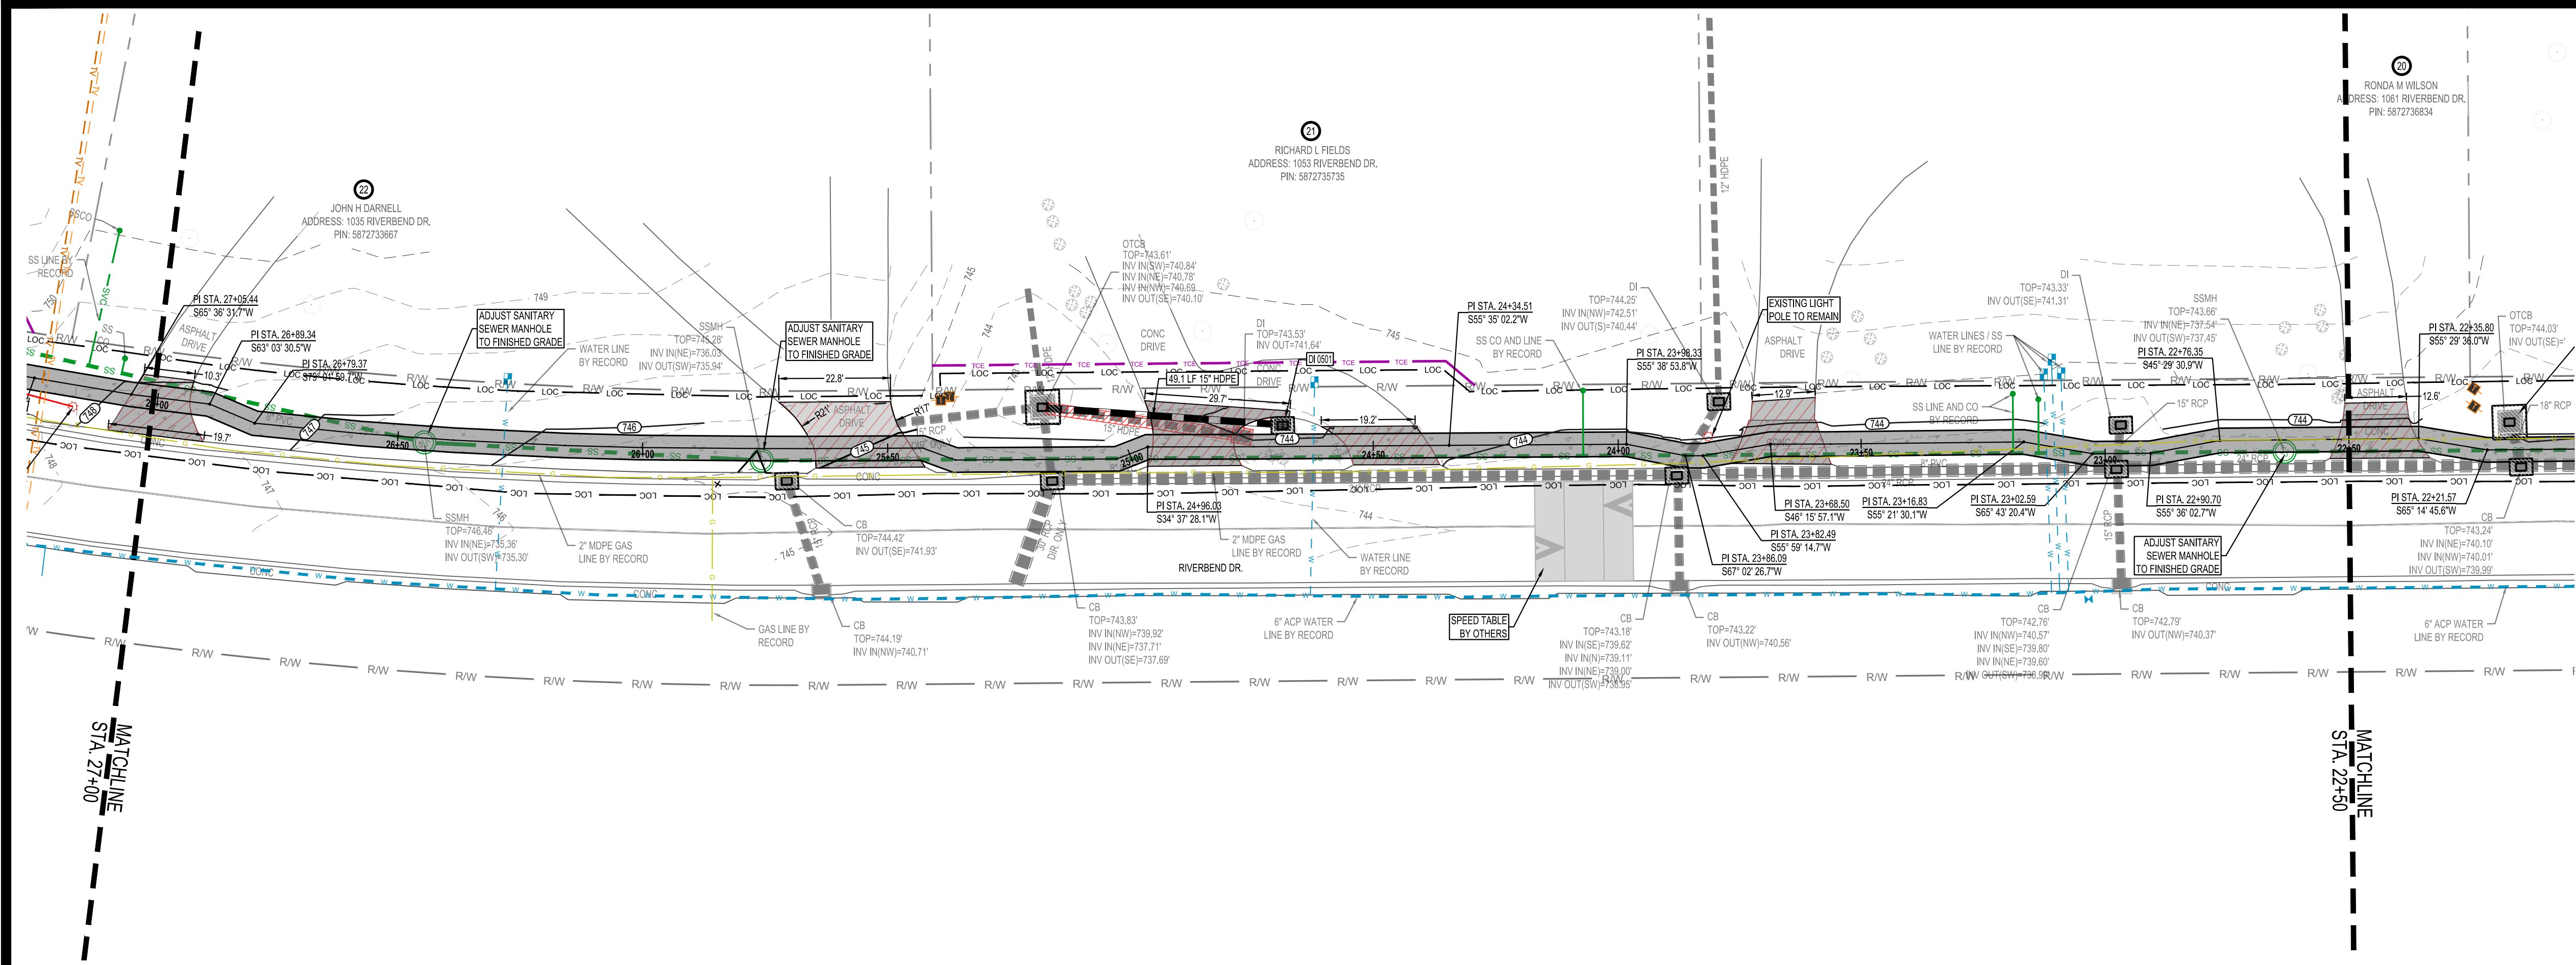

EROSION CONTROL LEGEND

LOC	LIMITS OF DISTURBANCE
SF	SILT FENCE
[Symbol]	CONCRETE WASHOUT
[Symbol]	SILT FENCE OUTLET
[Symbol]	CATCH BASIN INLET PROTECTION
[Symbol]	WATTLE WITH POLYACRYLAMIDE (PAM)
[Symbol]	RIP-RAP DISSIPATER PAD

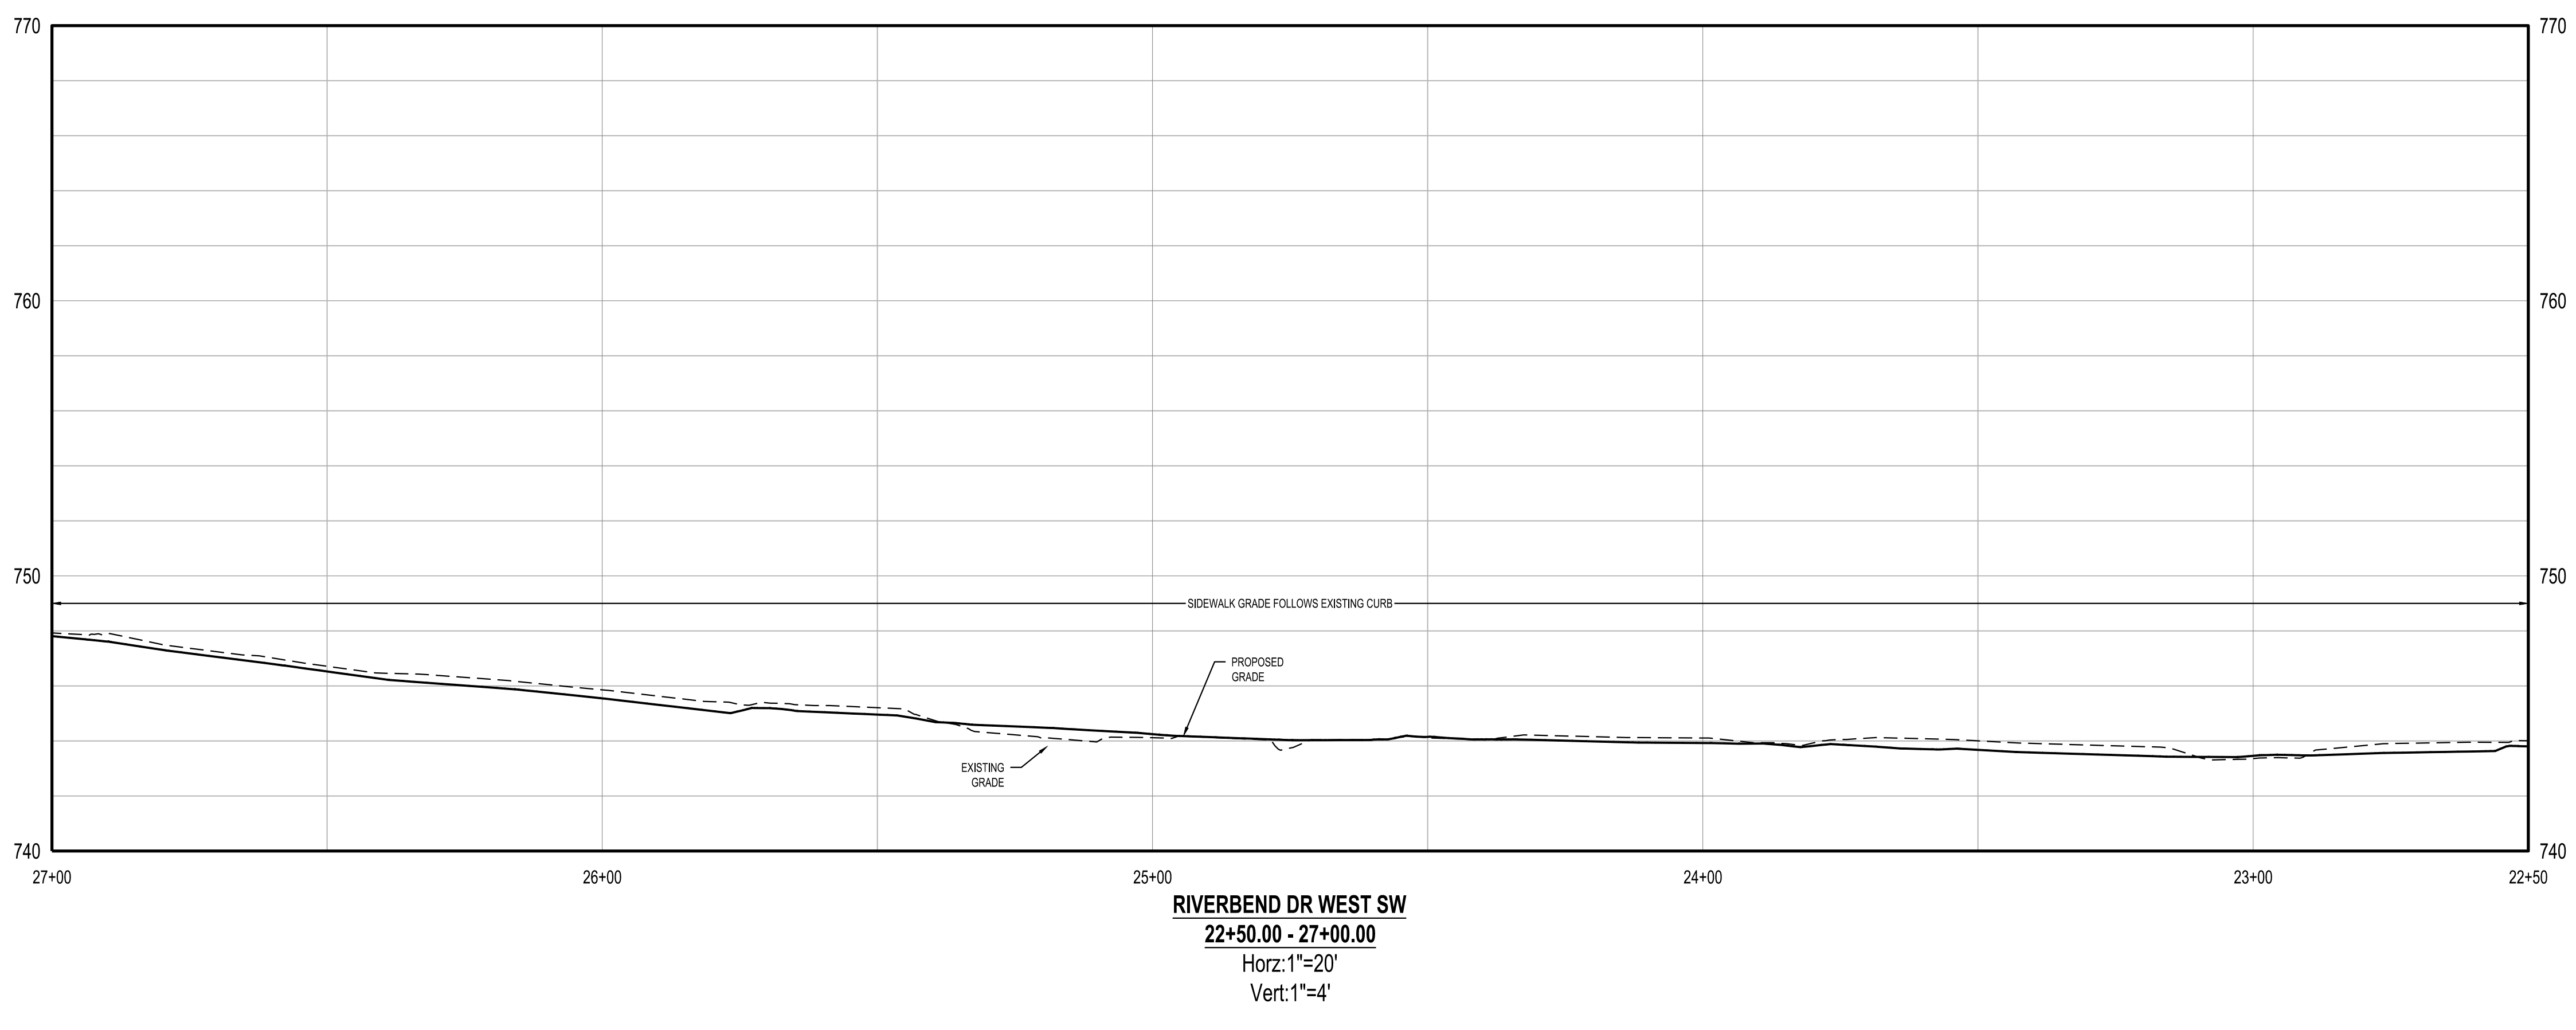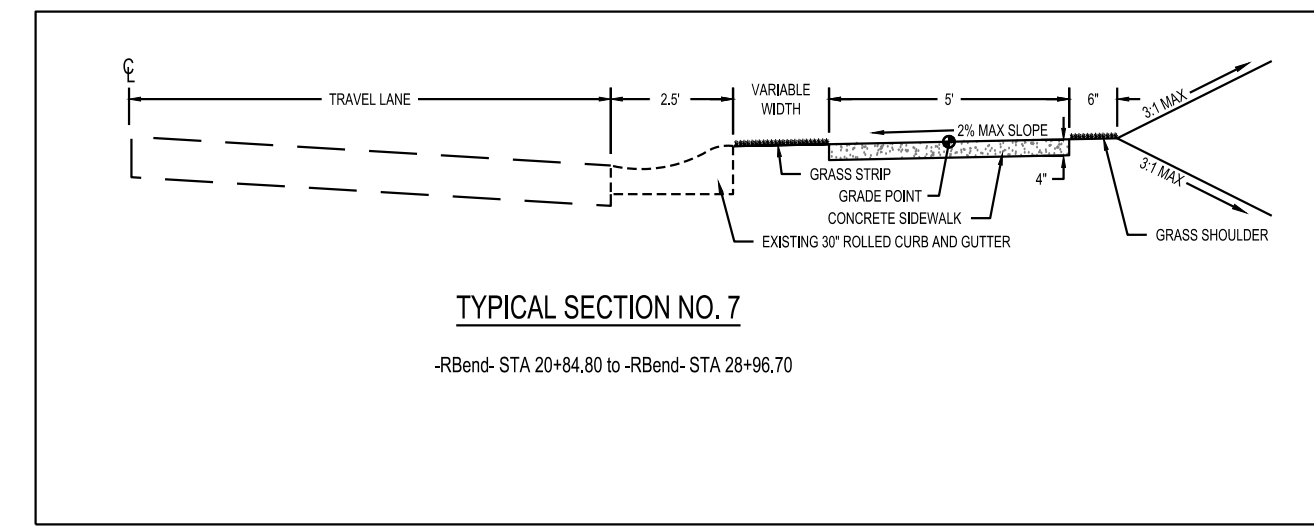

TRANSPORTATION PLANNING DESIGN -
BRIDGE/STRUCTURE DESIGN - CIVIL/SITE DESIGN
- GIS/GPS - SURVEYING -
CONSTRUCTION OBSERVATION

1223 JONES FRANKLIN ROAD
RALEIGH, NORTH CAROLINA, 27606
PHONE: 919-851-8077
LICENSE No. F-40377
WETHERILLENG.COM

THESE DRAWINGS SHALL REMAIN THE PROPERTY OF WETHERILL ENGINEERING. THEY MAY NOT BE REUSED FOR ANY PURPOSE WITHOUT WRITTEN PERMISSION OF WETHERILL ENGINEERING. WETHERILL ENGINEERING SHALL RETAIN FULL PROTECTION UNDER UNITED STATES COPYRIGHT LAW.

RIVERBEND DRIVE SIDEWALK PLAN PHASE 2

TOWN OF BERMUDA RUN, NC
DAVIE COUNTY, NORTH CAROLINA

DATE: 07.14.2026

REVISIONS	
DATE	COMMENT
01/29/2026	TOWN OF BERMUDA RUN REVIEW
06/12/2026	NCDOT E&SC REVIEW
07/14/2026	BID SET

Know what's below.
Call before you dig.
811




PRELIMINARY
NOT RELEASED FOR CONSTRUCTION


24315.01

RIVERBEND DR.
STA 22+50 - 27+00





PP-5

SCALE 1" = 20' 0 10 20 40

 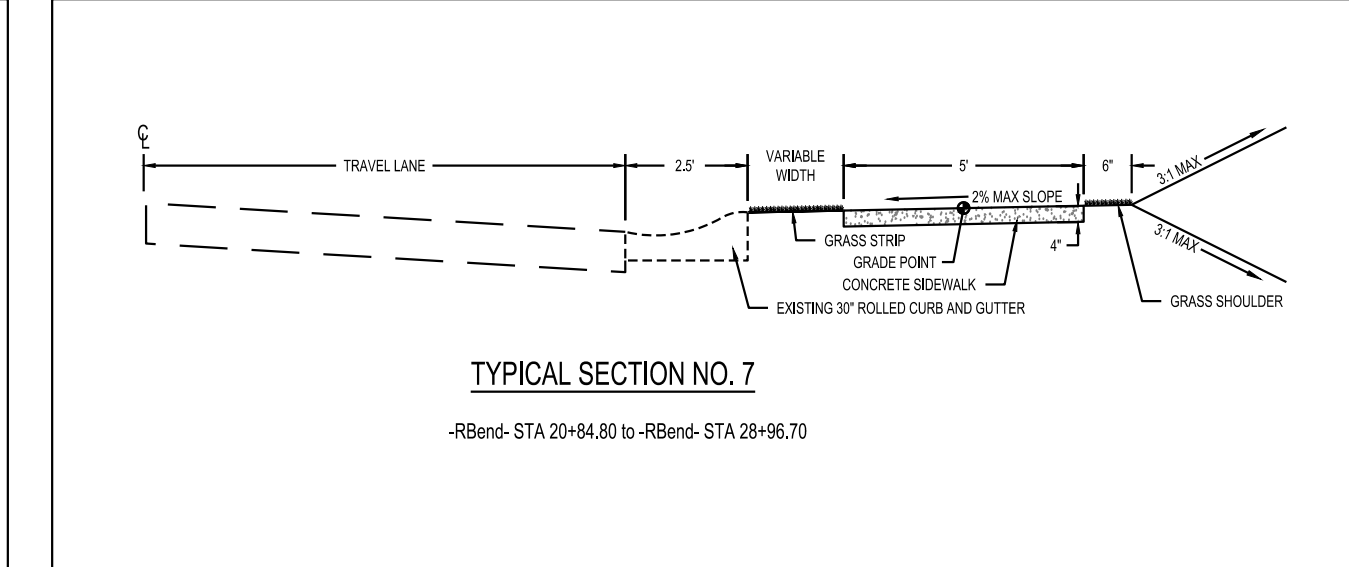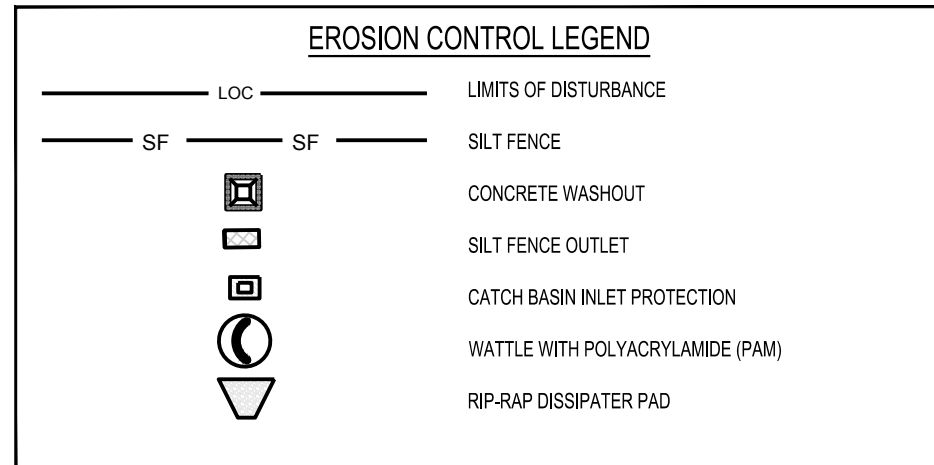

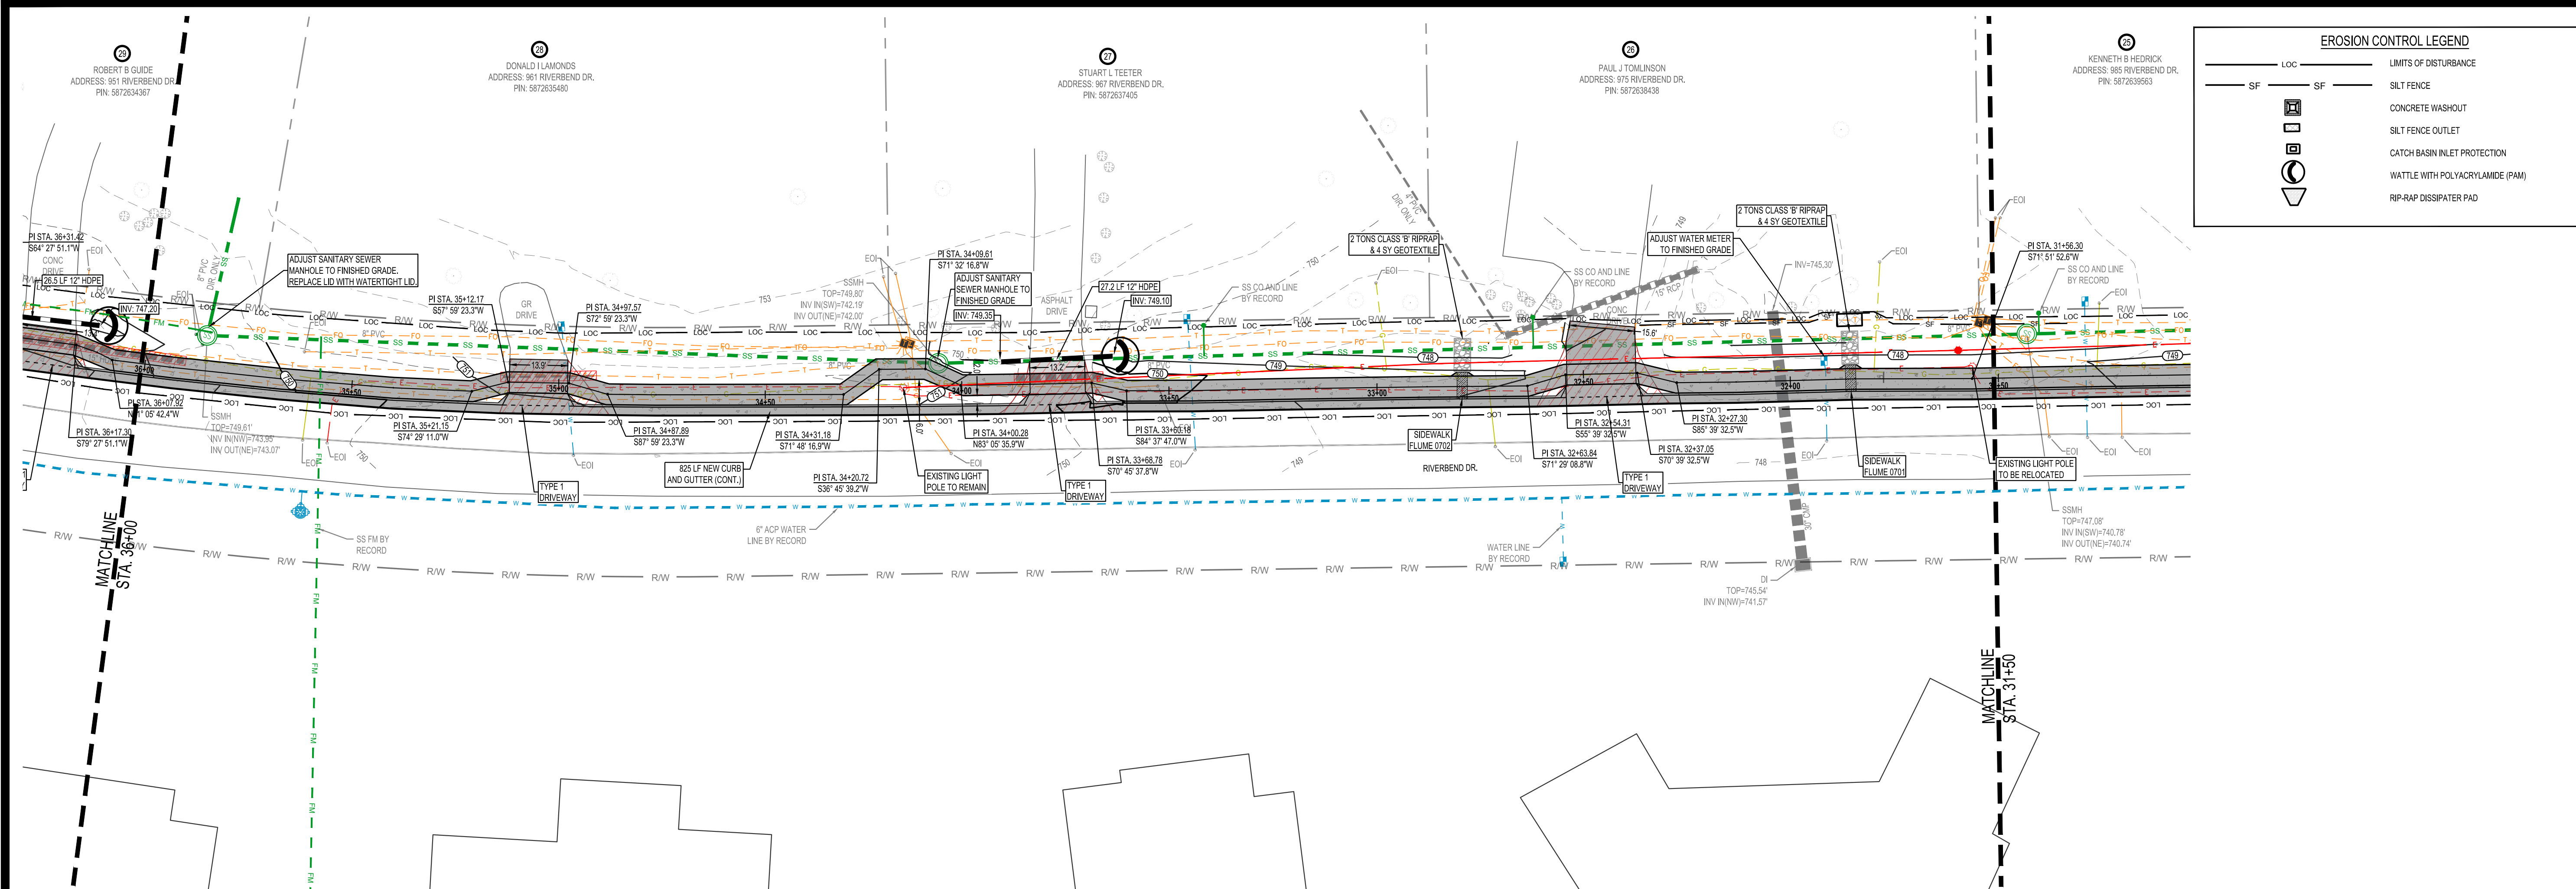

EROSION CONTROL LEGEND	
LOC	LIMITS OF DISTURBANCE
SF	SILT FENCE
	CONCRETE WASHOUT
	SILT FENCE OUTLET
	CATCH BASIN INLET PROTECTION
	WATTLE WITH POLYACRYLAMIDE (PAM)
	RIP-RAP DISSIPATER PAD

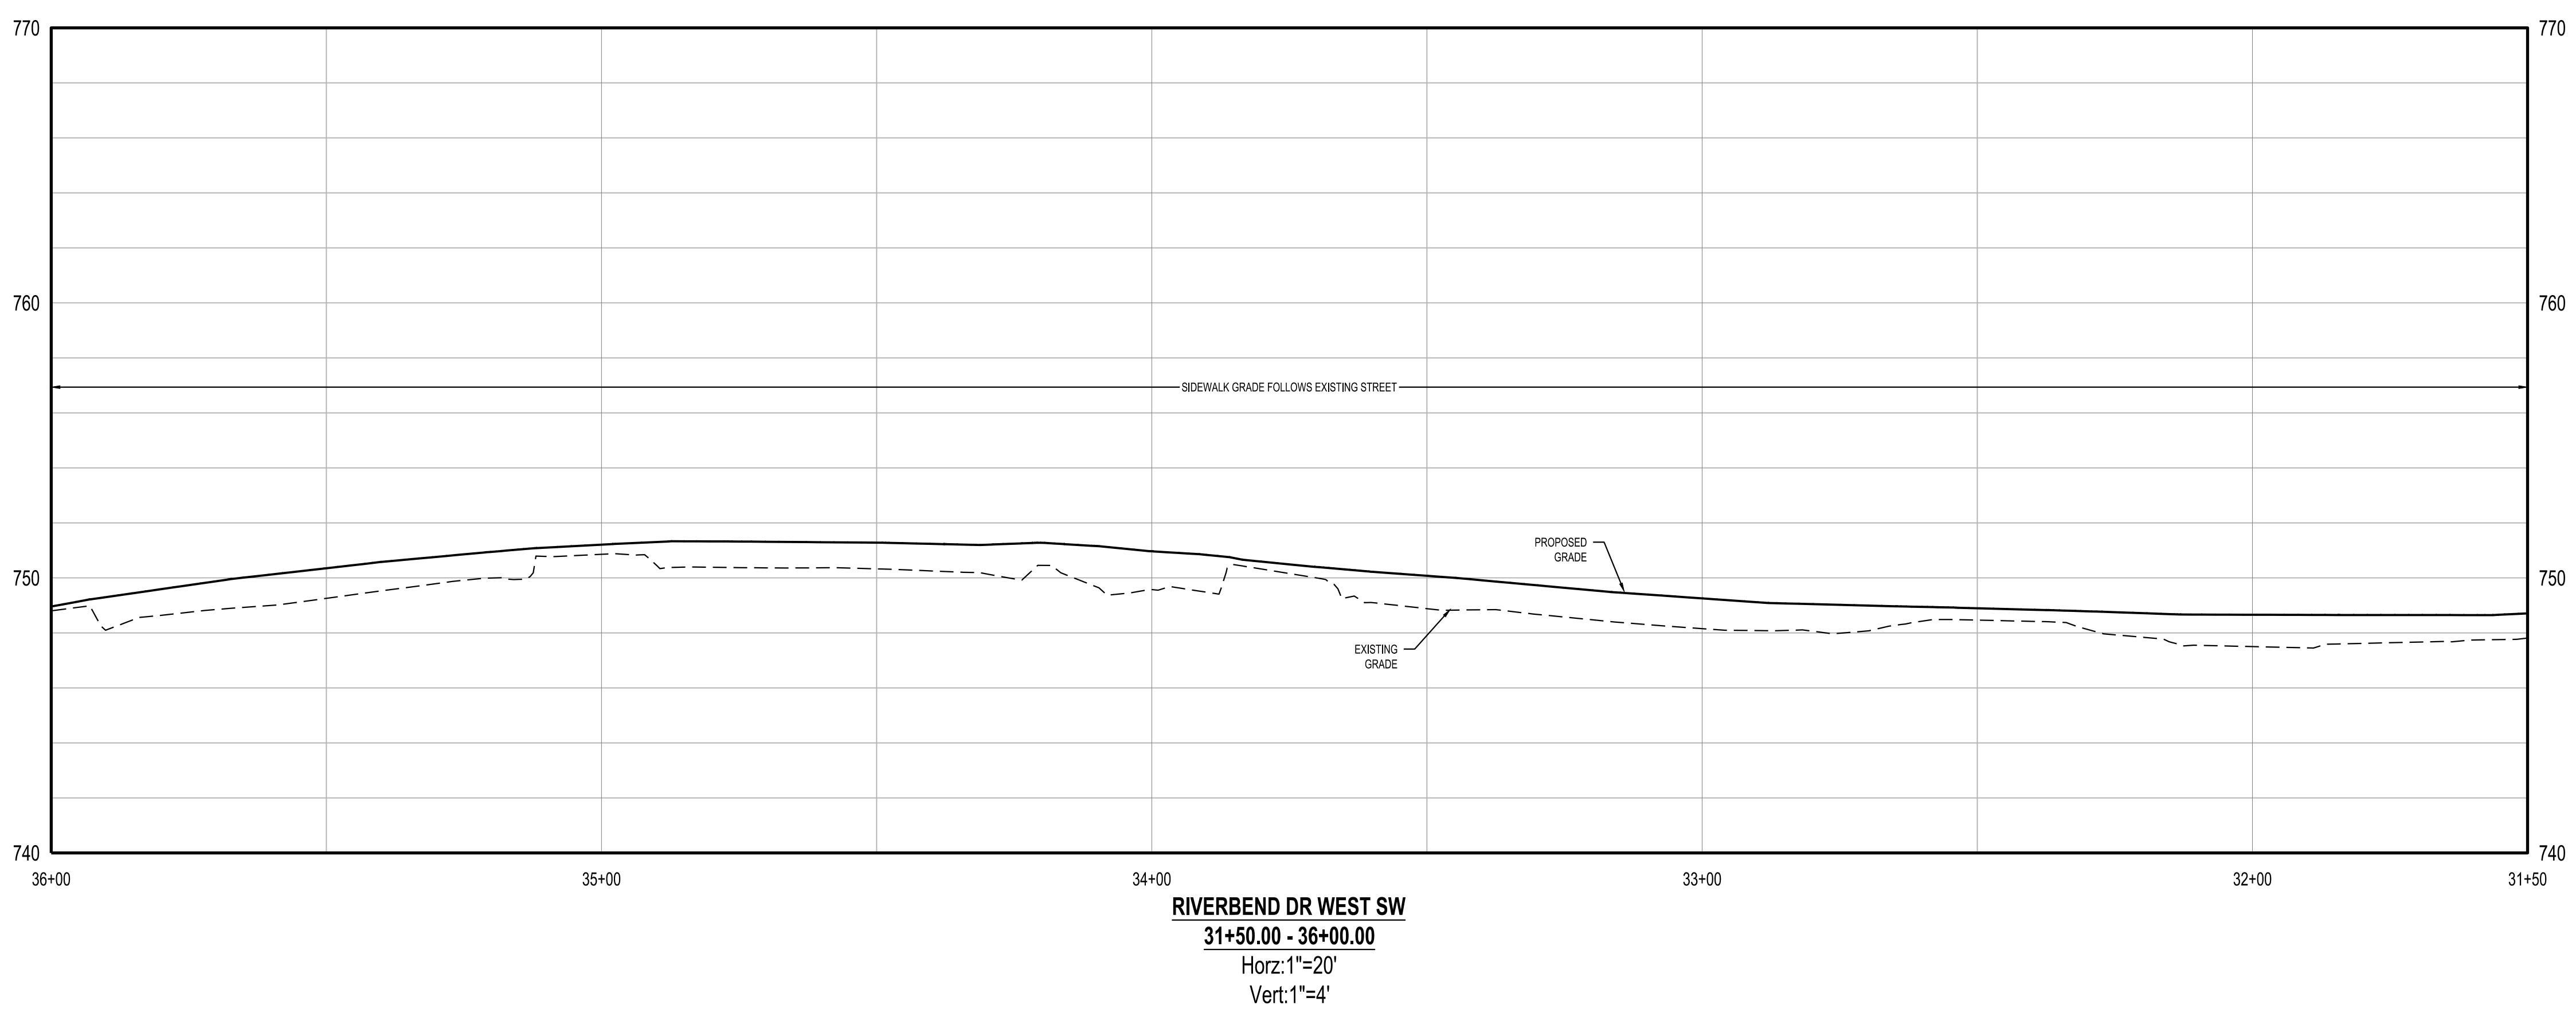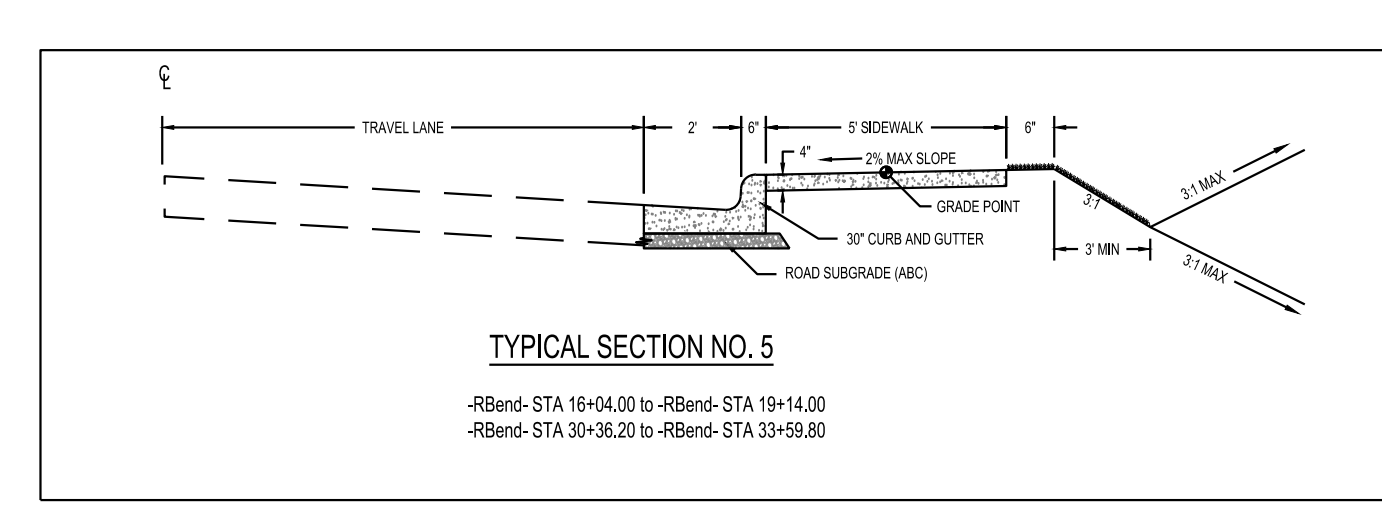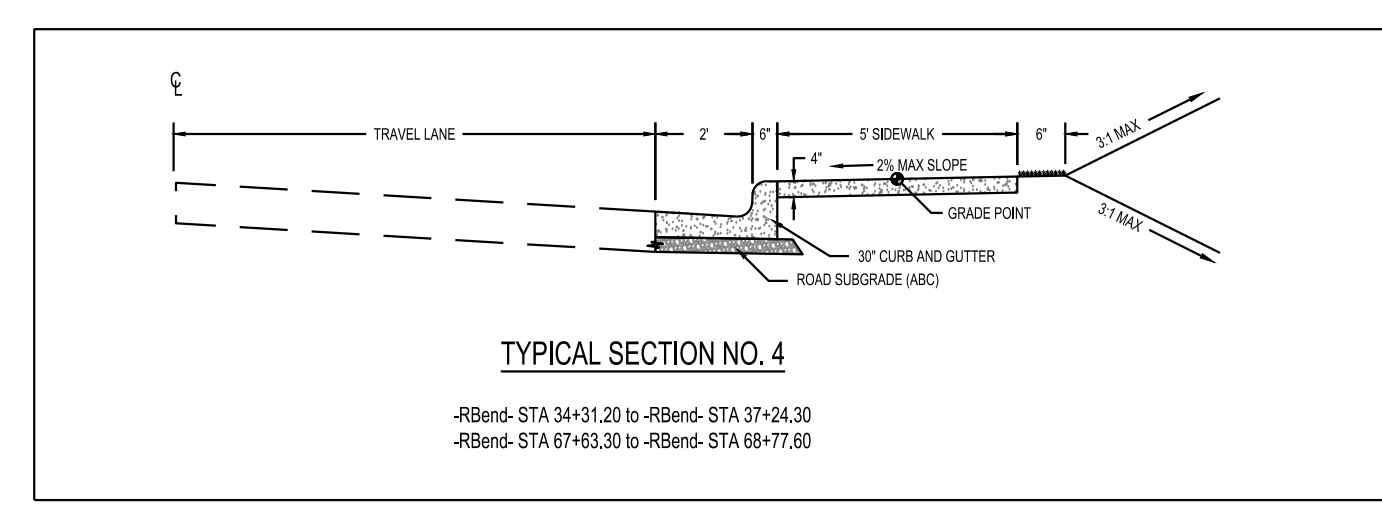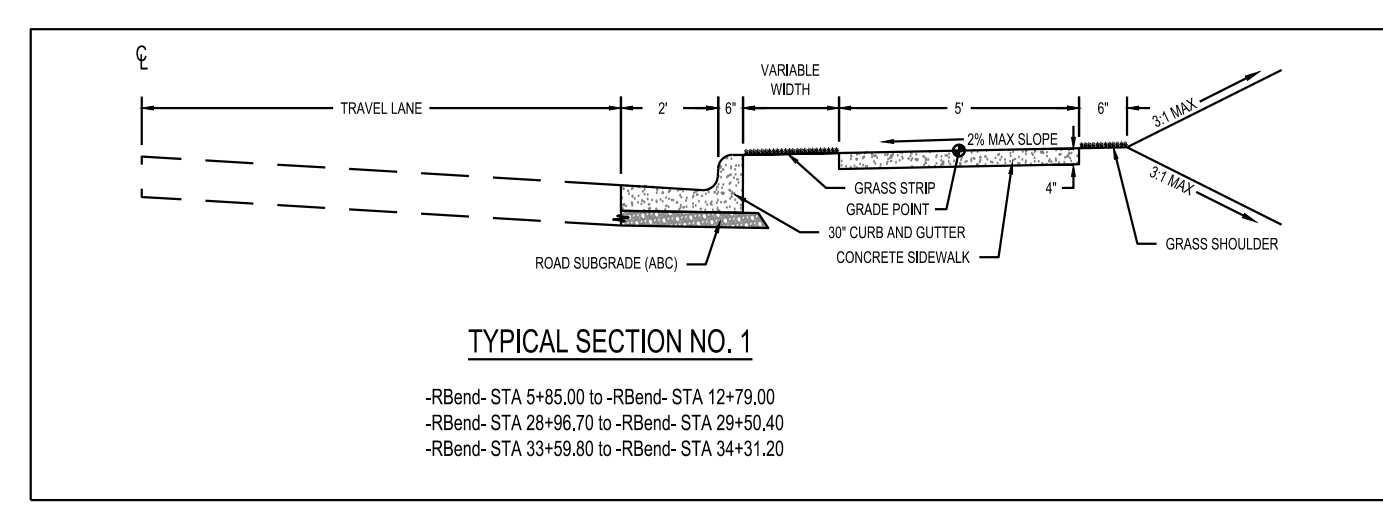

SCALE 1" = 20' 0 10 20 40

TRANSPORTATION PLANNING DESIGN -
BRIDGE/STRUCTURE DESIGN - CIVIL/SITE DESIGN
- GIS/GPS - SURVEYING -
CONSTRUCTION OBSERVATION

1223 JONES FRANKLIN ROAD
RALEIGH, NORTH CAROLINA, 27606
PHONE: 919-851-8077
LICENSE No. F-0377
WETHERILLENG.COM

THESE DRAWINGS SHALL REMAIN THE PROPERTY OF
WETHERILL ENGINEERING. THEY MAY NOT BE
REUSED FOR ANY PURPOSE WITHOUT WRITTEN
PERMISSION OF WETHERILL ENGINEERING. WETHERILL
ENGINEERING SHALL RETAIN FULL PROTECTION
UNDER UNITED STATES COPYRIGHT LAW.

RIVERBEND DRIVE SIDEWALK PLAN PHASE 2

TOWN OF BERMUDA RUN, NC
DAVIE COUNTY, NORTH CAROLINA

DATE: 07.14.2026

REVISIONS	
DATE	COMMENT
01/29/2026	TOWN OF BERMUDA RUN REVIEW
06/12/2026	NCDOT E&SC REVIEW
07/14/2026	BID SET

Know what's below.
Call before you dig.







PRELIMINARY
NOT RELEASED FOR CONSTRUCTION

24315.01

RIVERBEND DR.
STA 31+50 - 36+00

PP-7

P:\2024\24315.01 Bermuda Run Sidewalk\Phase 2\Drawings\Plan Sheets\PHASE 2\24315.01 - Phase 2 Riverbend PP 1 - (5+00_40+50).dwg 7-17-26 05:21:16 PM JBoggs

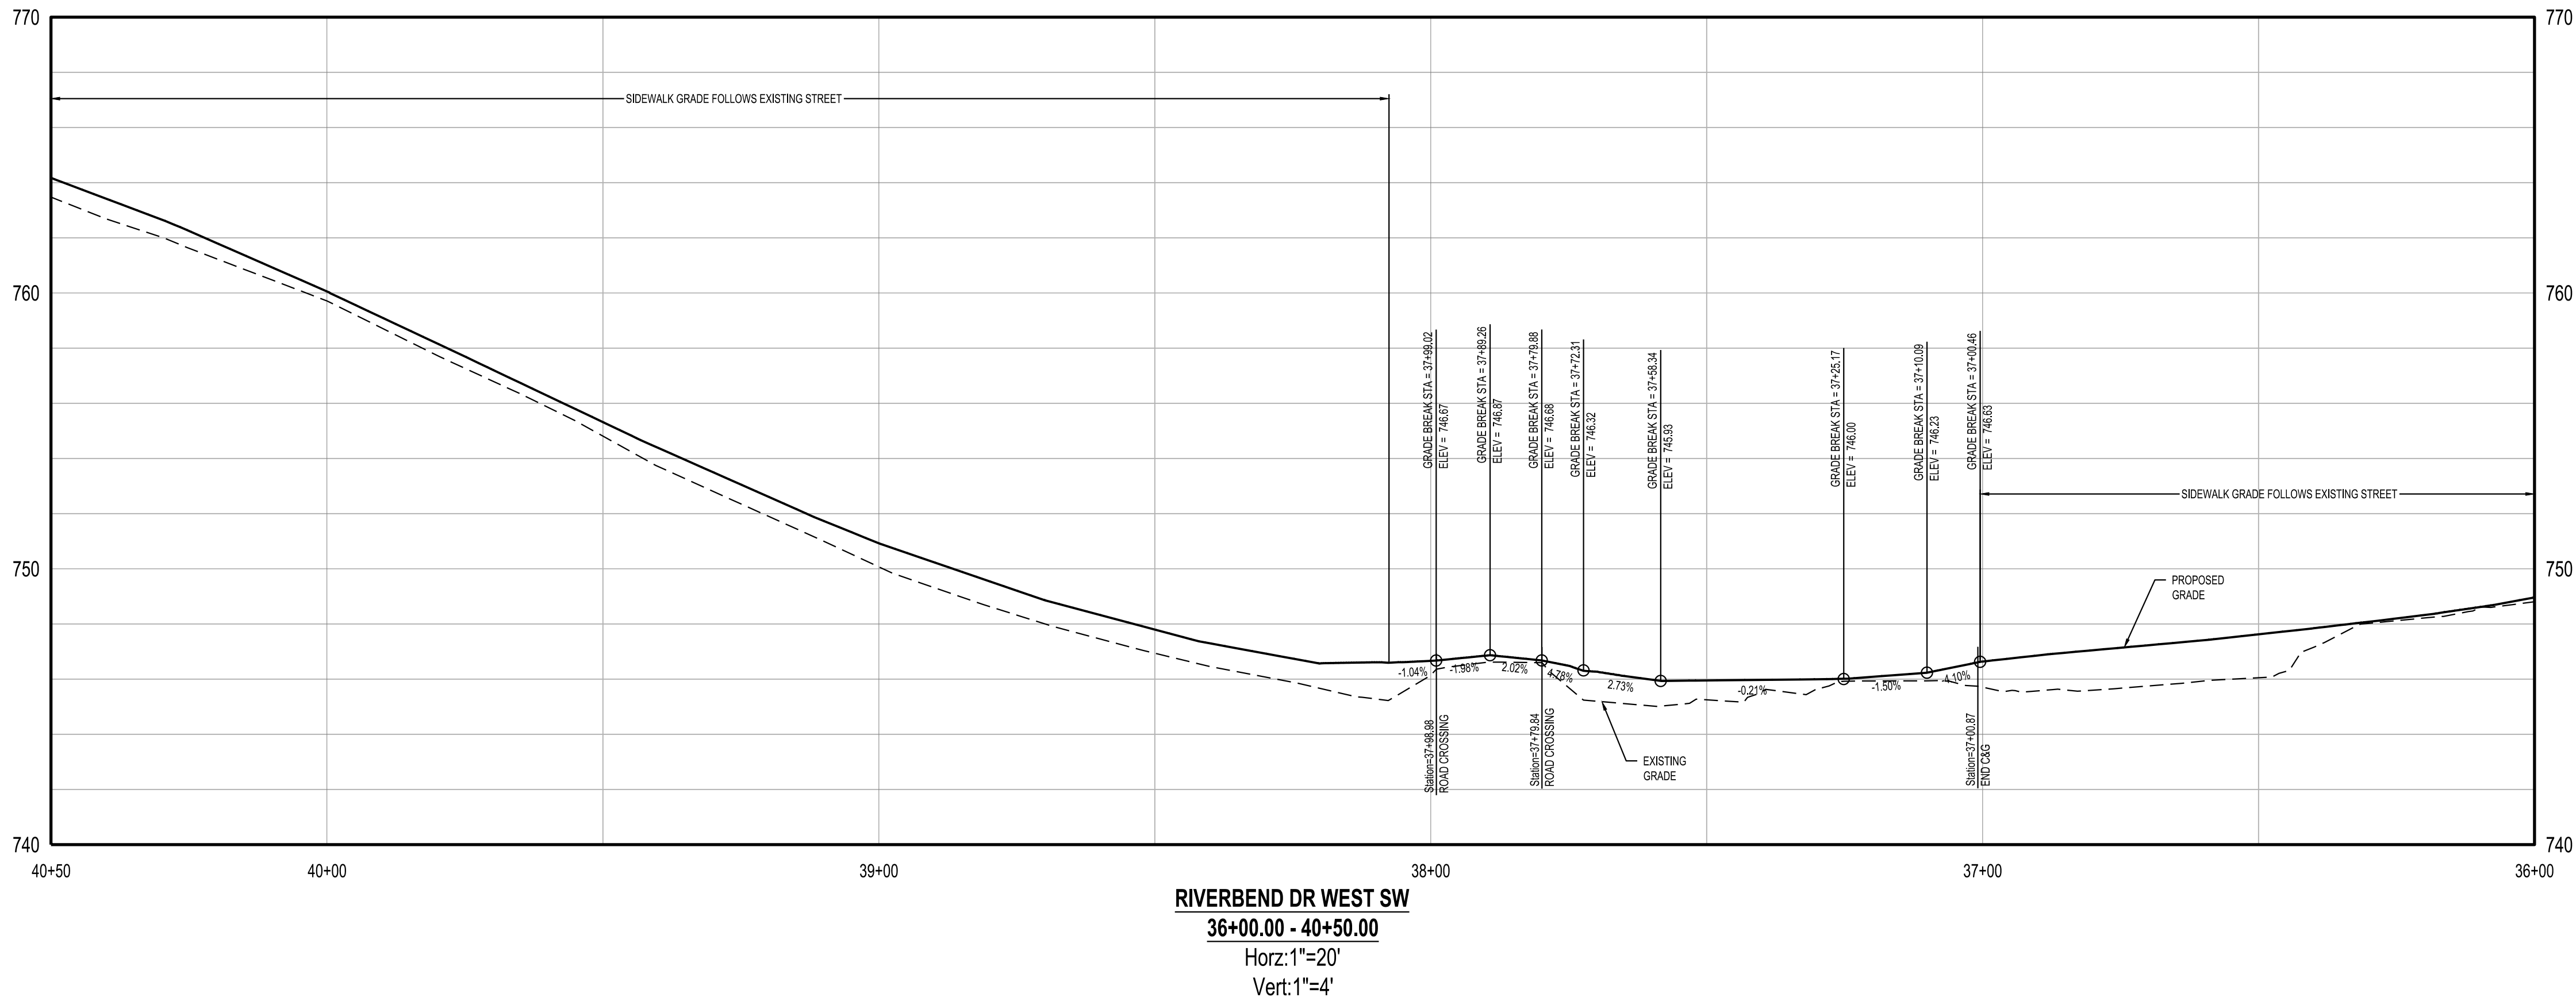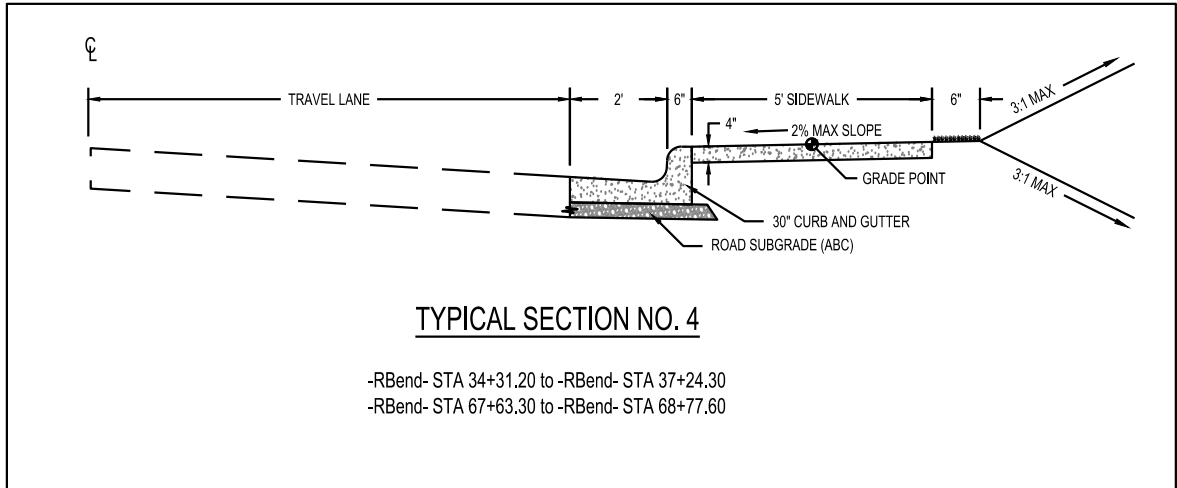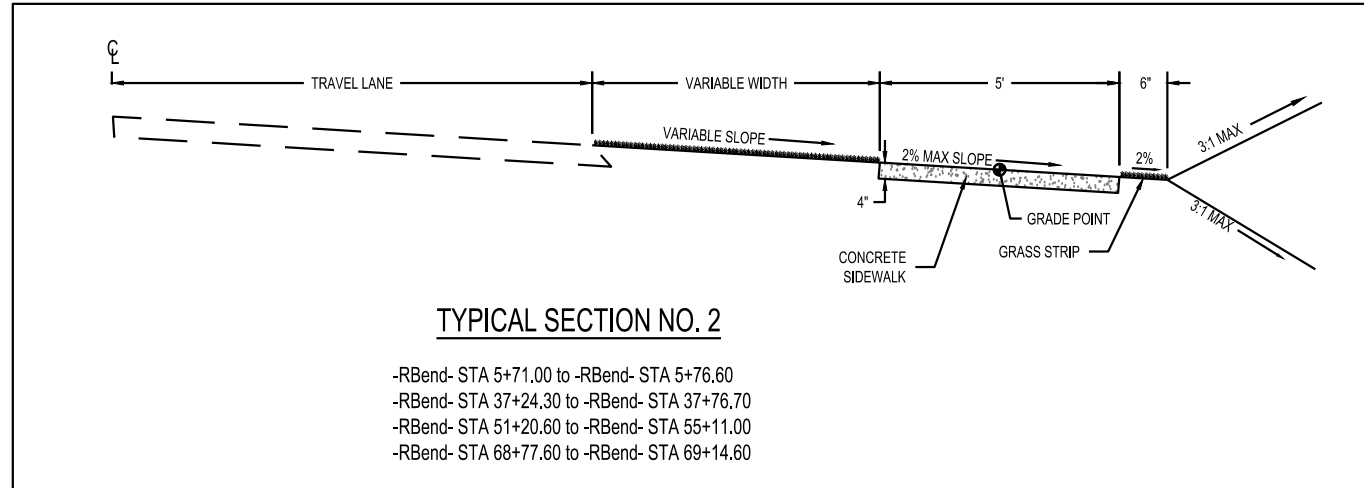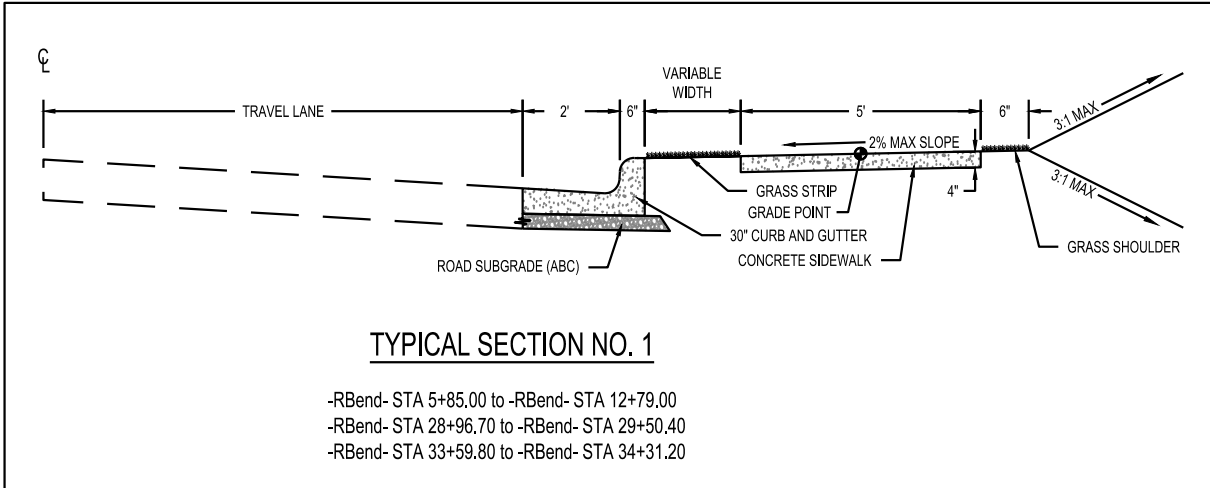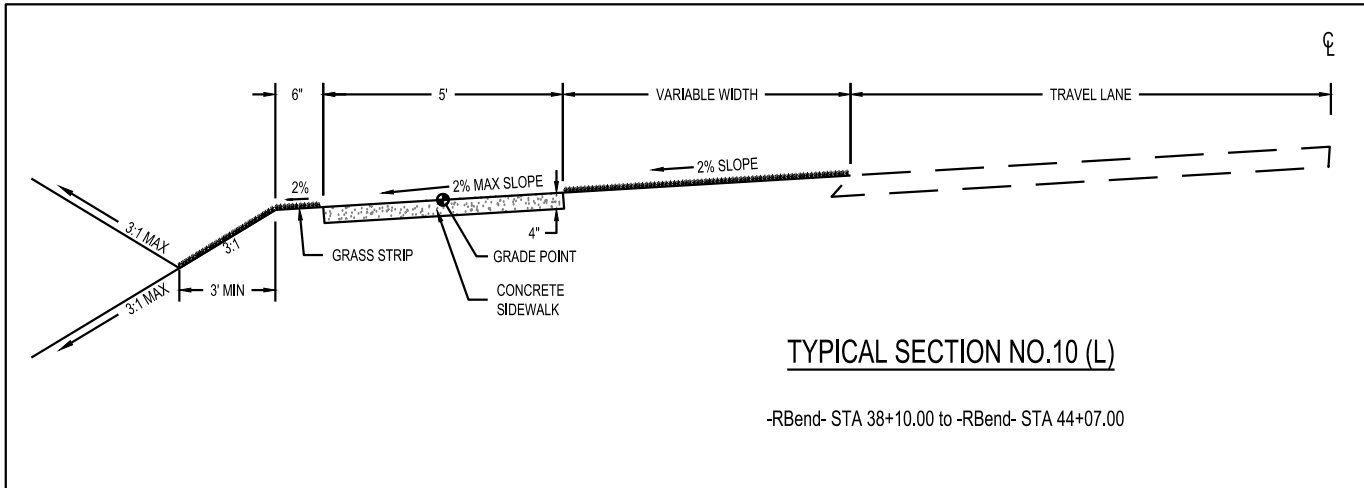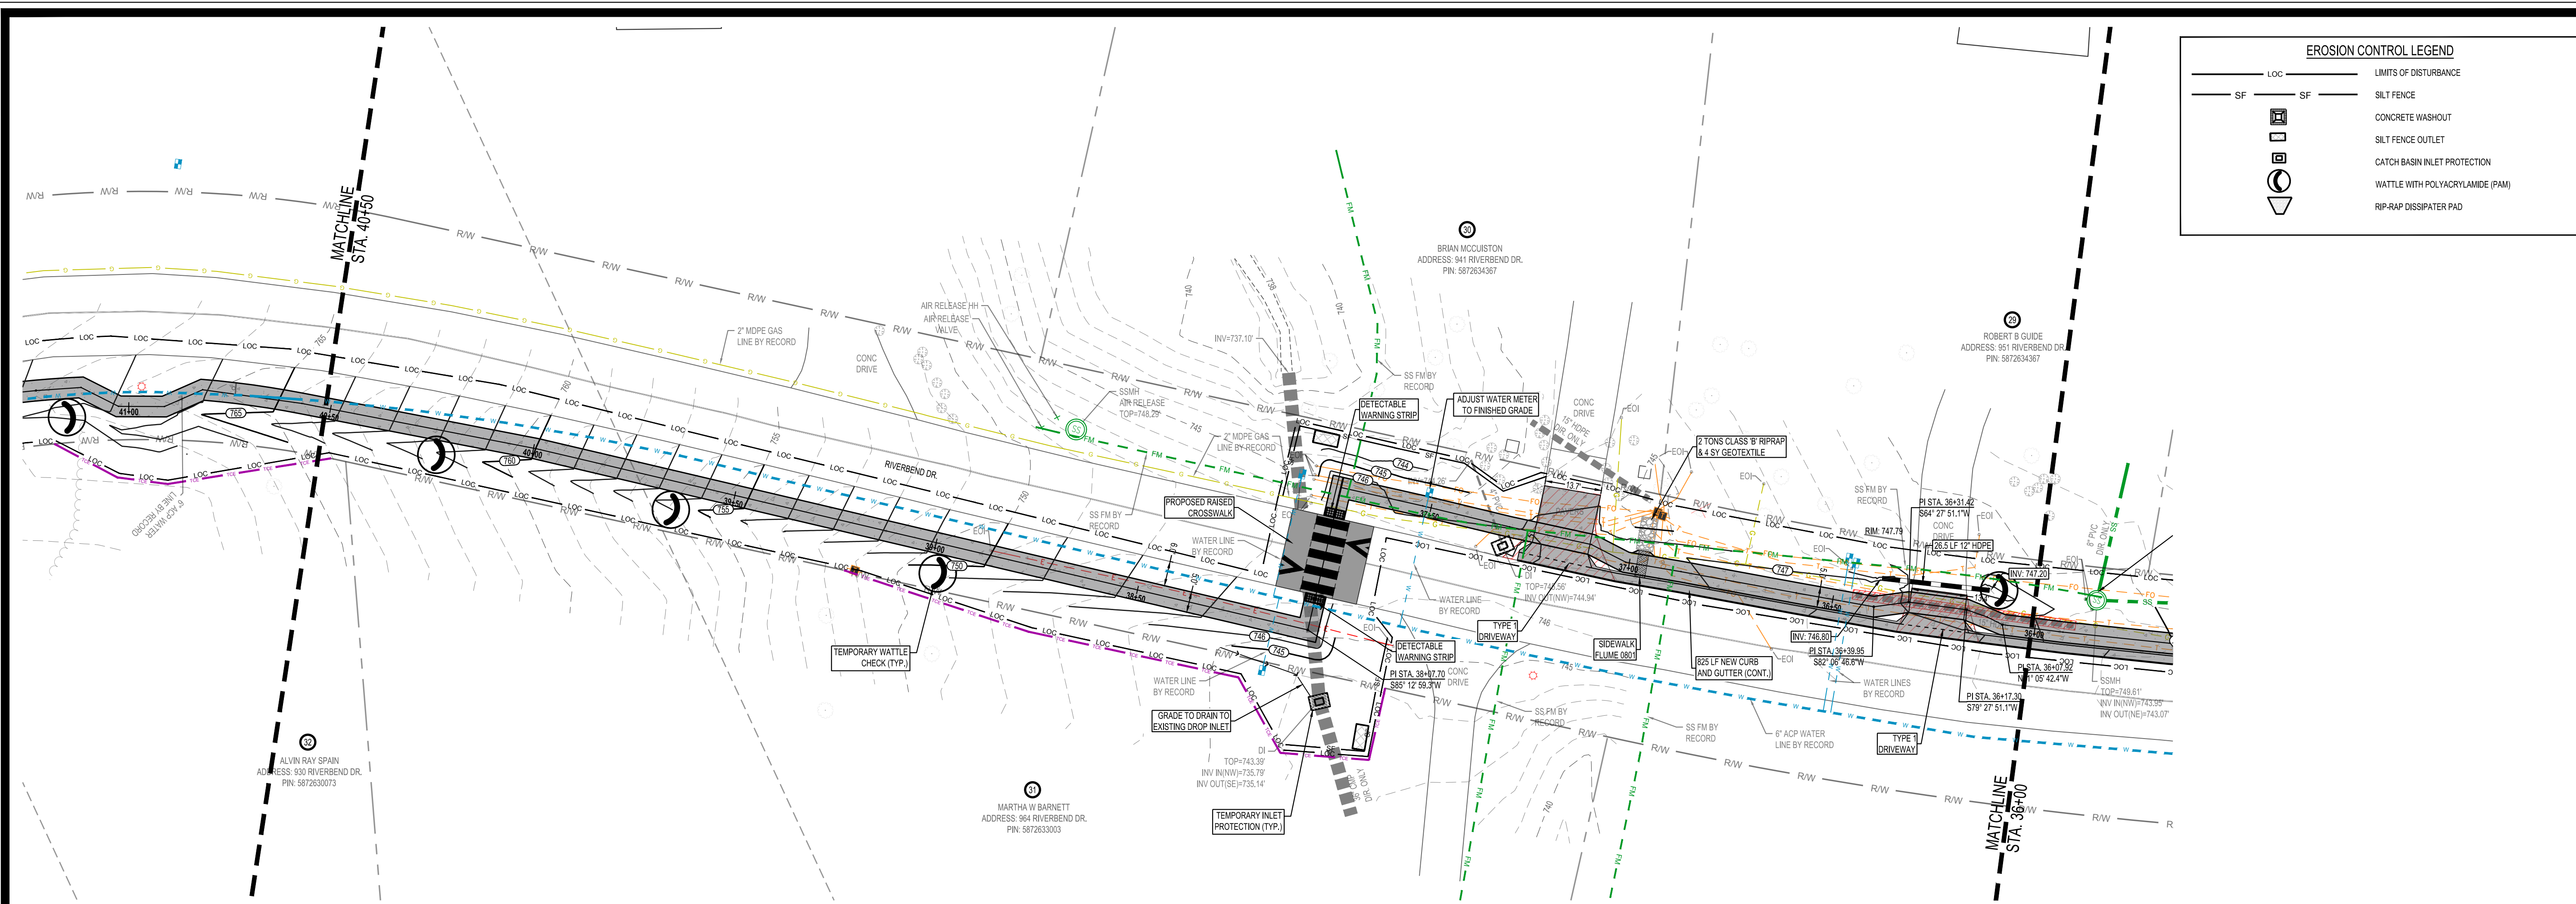

TRANSPORTATION PLANNING DESIGN -
BRIDGE/STRUCTURE DESIGN - CIVIL/SITE DESIGN
- GIS/GPS - SURVEYING -
CONSTRUCTION OBSERVATION

1223 JONES FRANKLIN ROAD
RALEIGH, NORTH CAROLINA, 27606
PHONE: 919-851-8077
LICENSE No. F-0377
WETHERILL.ENG.COM

THESE DRAWINGS SHALL REMAIN THE PROPERTY OF
WETHERILL ENGINEERING. THEY MAY NOT BE
REUSED FOR ANY PURPOSE WITHOUT WRITTEN
PERMISSION OF WETHERILL ENGINEERING. WETHERILL
ENGINEERING SHALL RETAIN FULL PROTECTION
UNDER UNITED STATES COPYRIGHT LAW.

RIVERBEND DRIVE SIDEWALK PLAN PHASE 2

TOWN OF BERMUDA RUN, NC
DAVIE COUNTY, NORTH CAROLINA

DATE: 07.14.2026

REVISIONS	
DATE	COMMENT
01/29/2026	TOWN OF BERMUDA RUN REVIEW
06/12/2026	NCDOT E&S REVIEW
07/14/2026	BID SET

Know what's below.
Call before you dig.
811

PRELIMINARY
NOT RELEASED FOR CONSTRUCTION


24315.01

RIVERBEND DR.
STA 36+00 - 40+50




PP-8

SCALE 1" = 20'

P:\2024\24315.01 Bermuda Run Riverbend Sidewalk Plan Sheets\PHASE 2\Drawings\Plan Sheets\PP-8.dwg 7-17-26 04:56:32 PM JBoggs

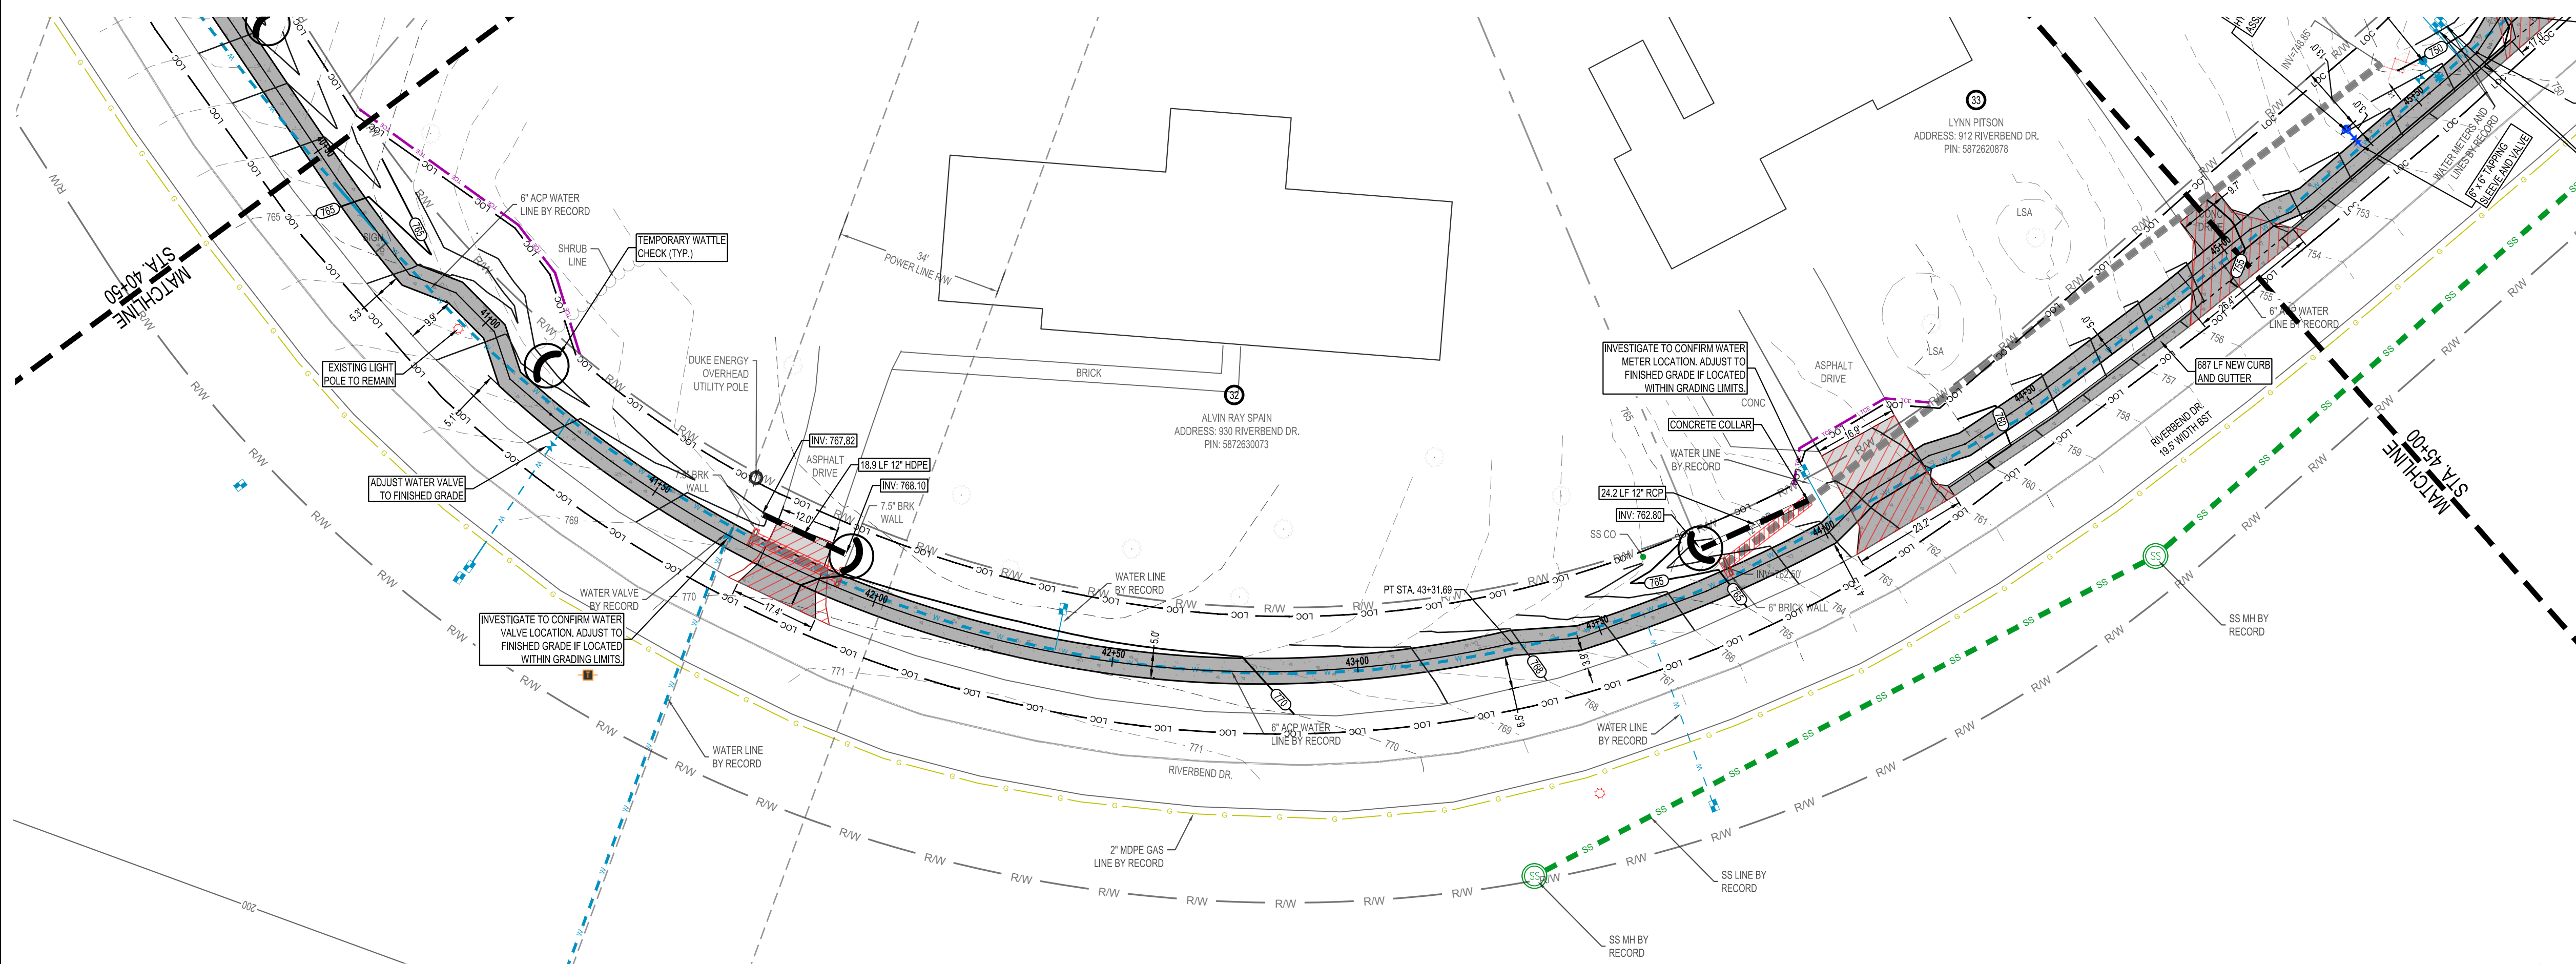

EROSION CONTROL LEGEND	
LOC	LIMITS OF DISTURBANCE
SF	SILT FENCE
	CONCRETE WASHOUT
	SILT FENCE OUTLET
	CATCH BASIN INLET PROTECTION
	WATTLE WITH POLYACRYLAMIDE (PAM)
	RIP-RAP DISSIPATER PAD

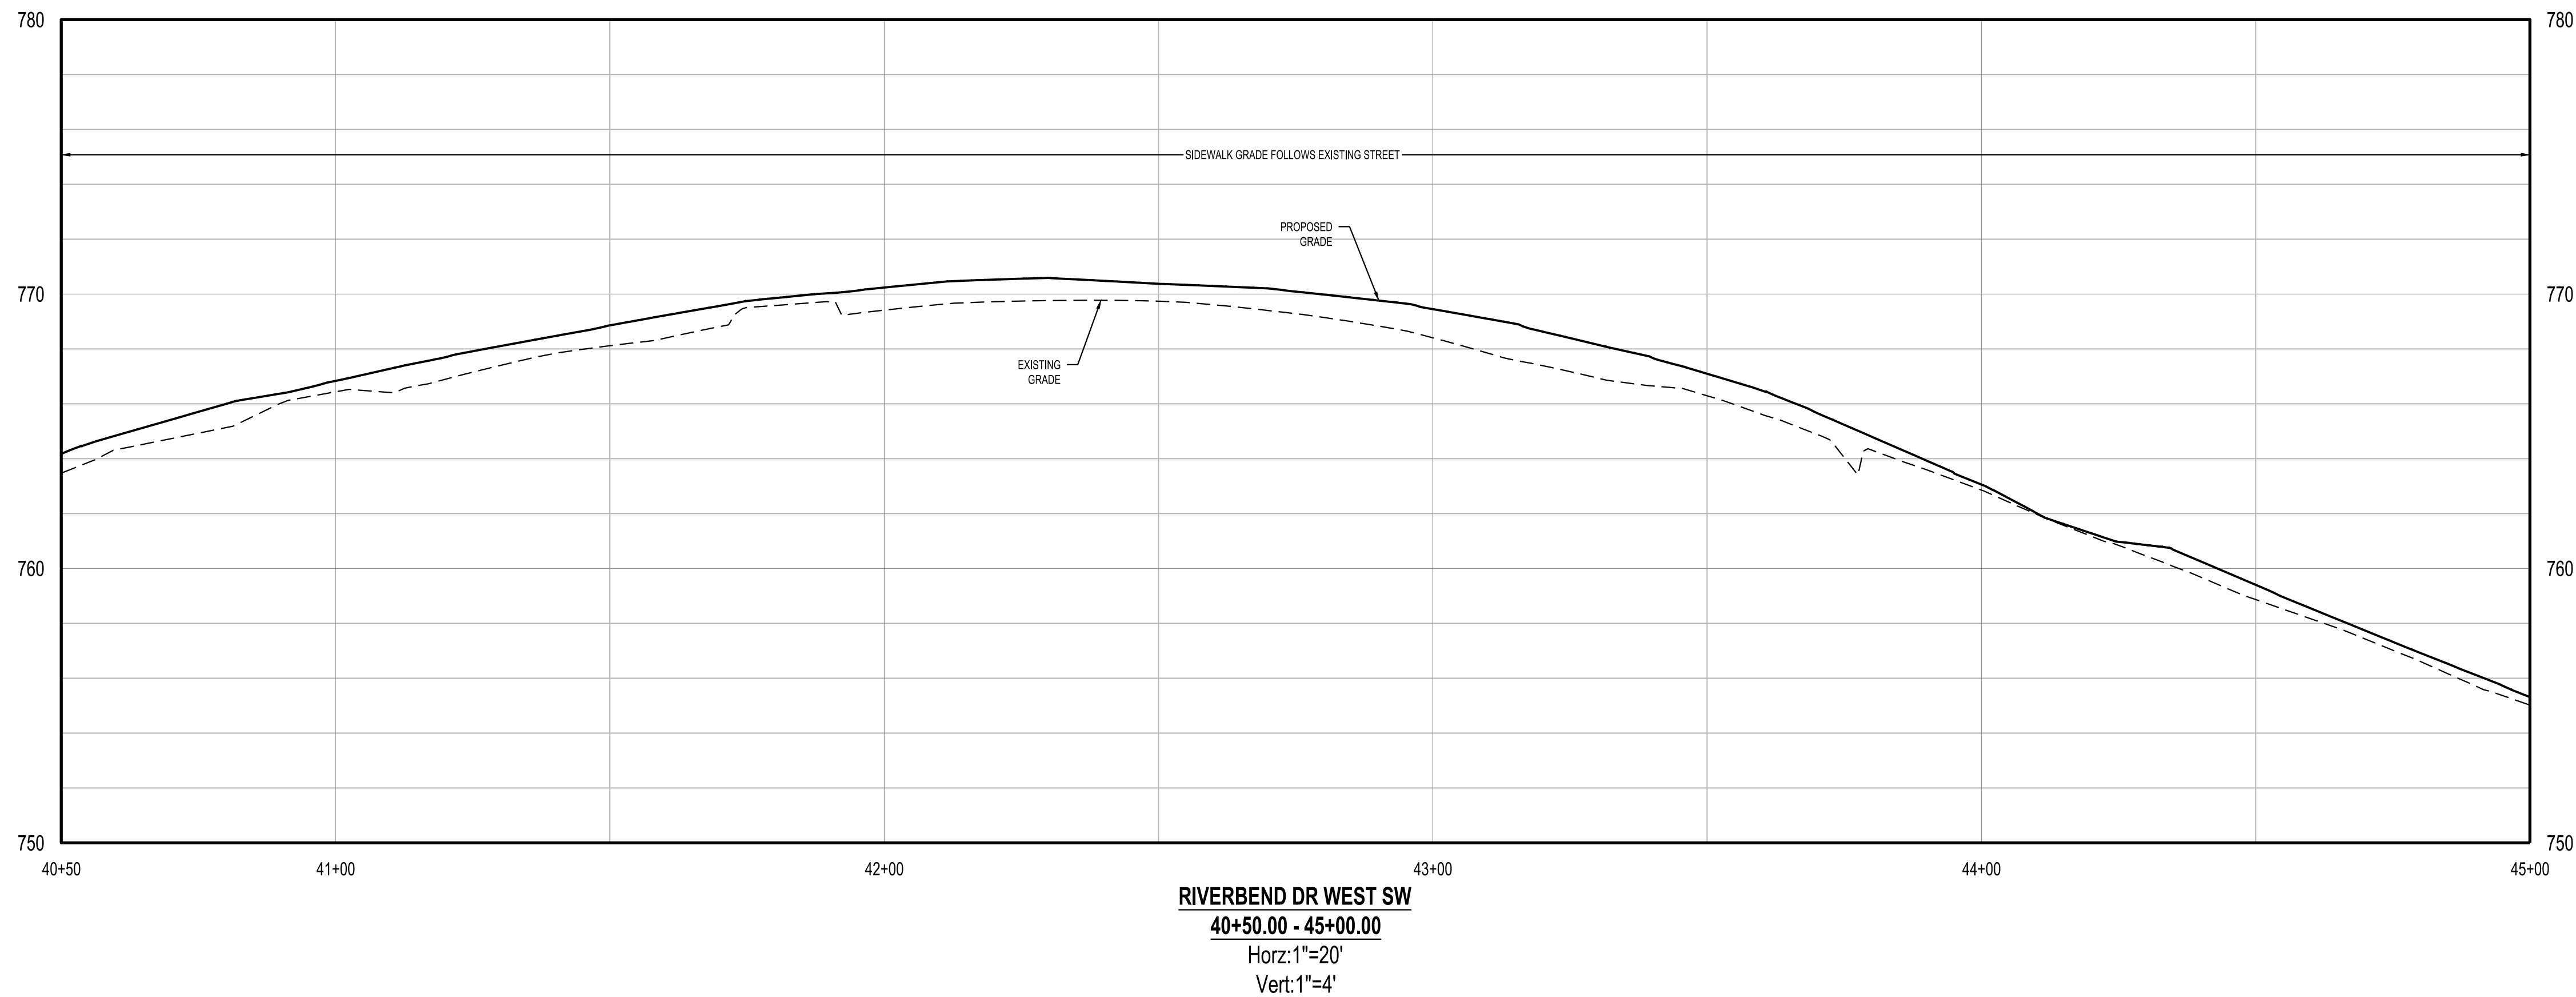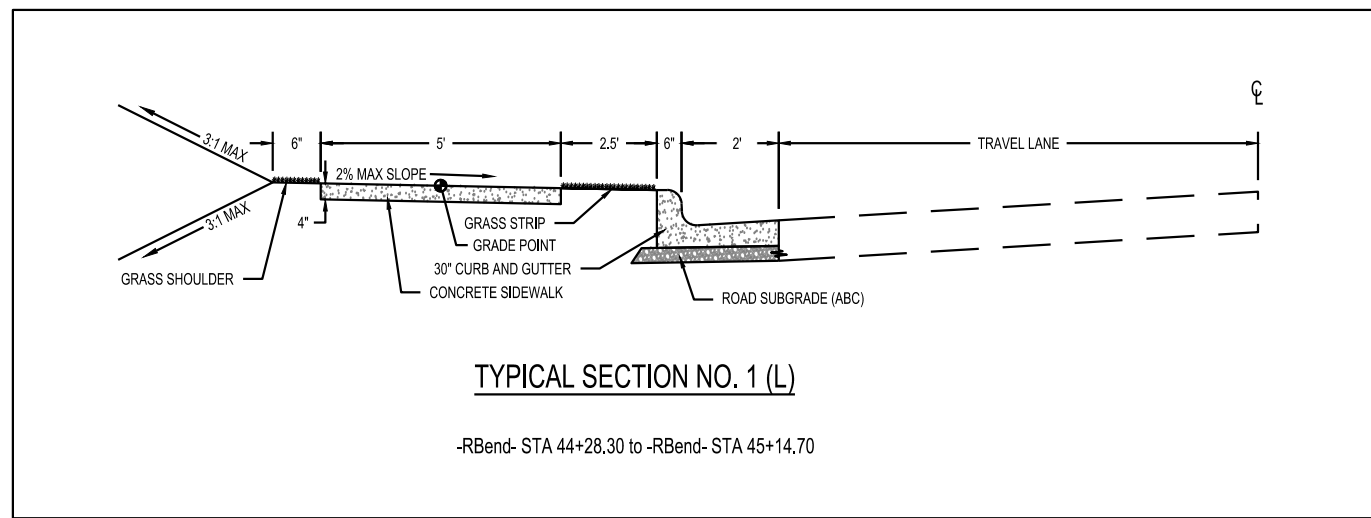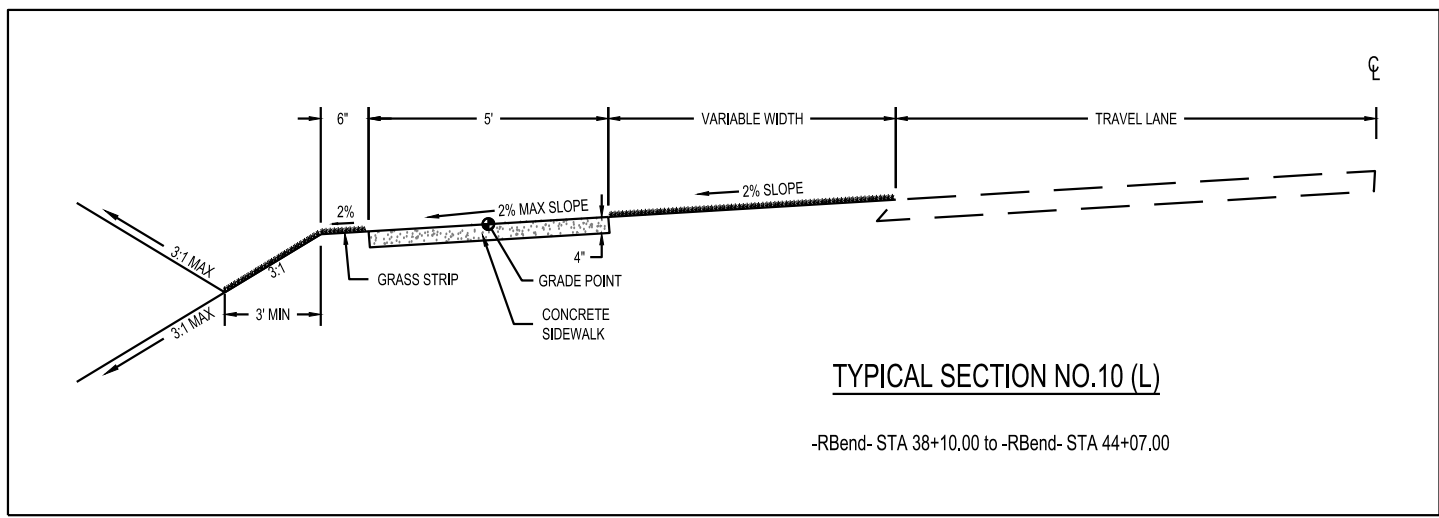

SCALE 1" = 20'

TRANSPORTATION PLANNING DESIGN -
BRIDGE/STRUCTURE DESIGN - CIVIL/SITE DESIGN
- GIS/GPS - SURVEYING -
CONSTRUCTION OBSERVATION

1223 JONES FRANKLIN ROAD
RALEIGH, NORTH CAROLINA, 27606
PHONE: 919-851-8077
LICENSE No. F-40377
WETHERILLENG.COM

THESE DRAWINGS SHALL REMAIN THE PROPERTY OF
WETHERILL ENGINEERING. THEY MAY NOT BE
REUSED FOR ANY PURPOSE WITHOUT WRITTEN
PERMISSION OF WETHERILL ENGINEERING. WETHERILL
ENGINEERING SHALL RETAIN FULL PROTECTION
UNDER UNITED STATES COPYRIGHT LAW.

RIVERBEND DRIVE SIDEWALK PLAN PHASE 2

TOWN OF BERMUDA RUN, NC
DAVIE COUNTY, NORTH CAROLINA

DATE: 07.14.2026

REVISIONS	
DATE	COMMENT
01/29/2026	TOWN OF BERMUDA RUN REVIEW
06/12/2026	NCDEQ E&SC REVIEW
07/14/2026	BID SET



Know what's below.
Call before you dig.
811


PRELIMINARY
NOT RELEASED FOR CONSTRUCTION

24315.01




RIVERBEND DR.
STA 40+50 - 45+00

PP-9

 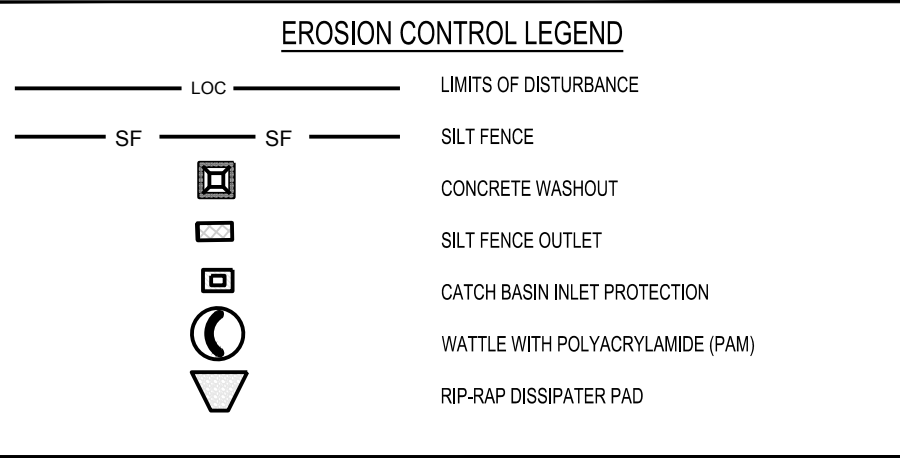

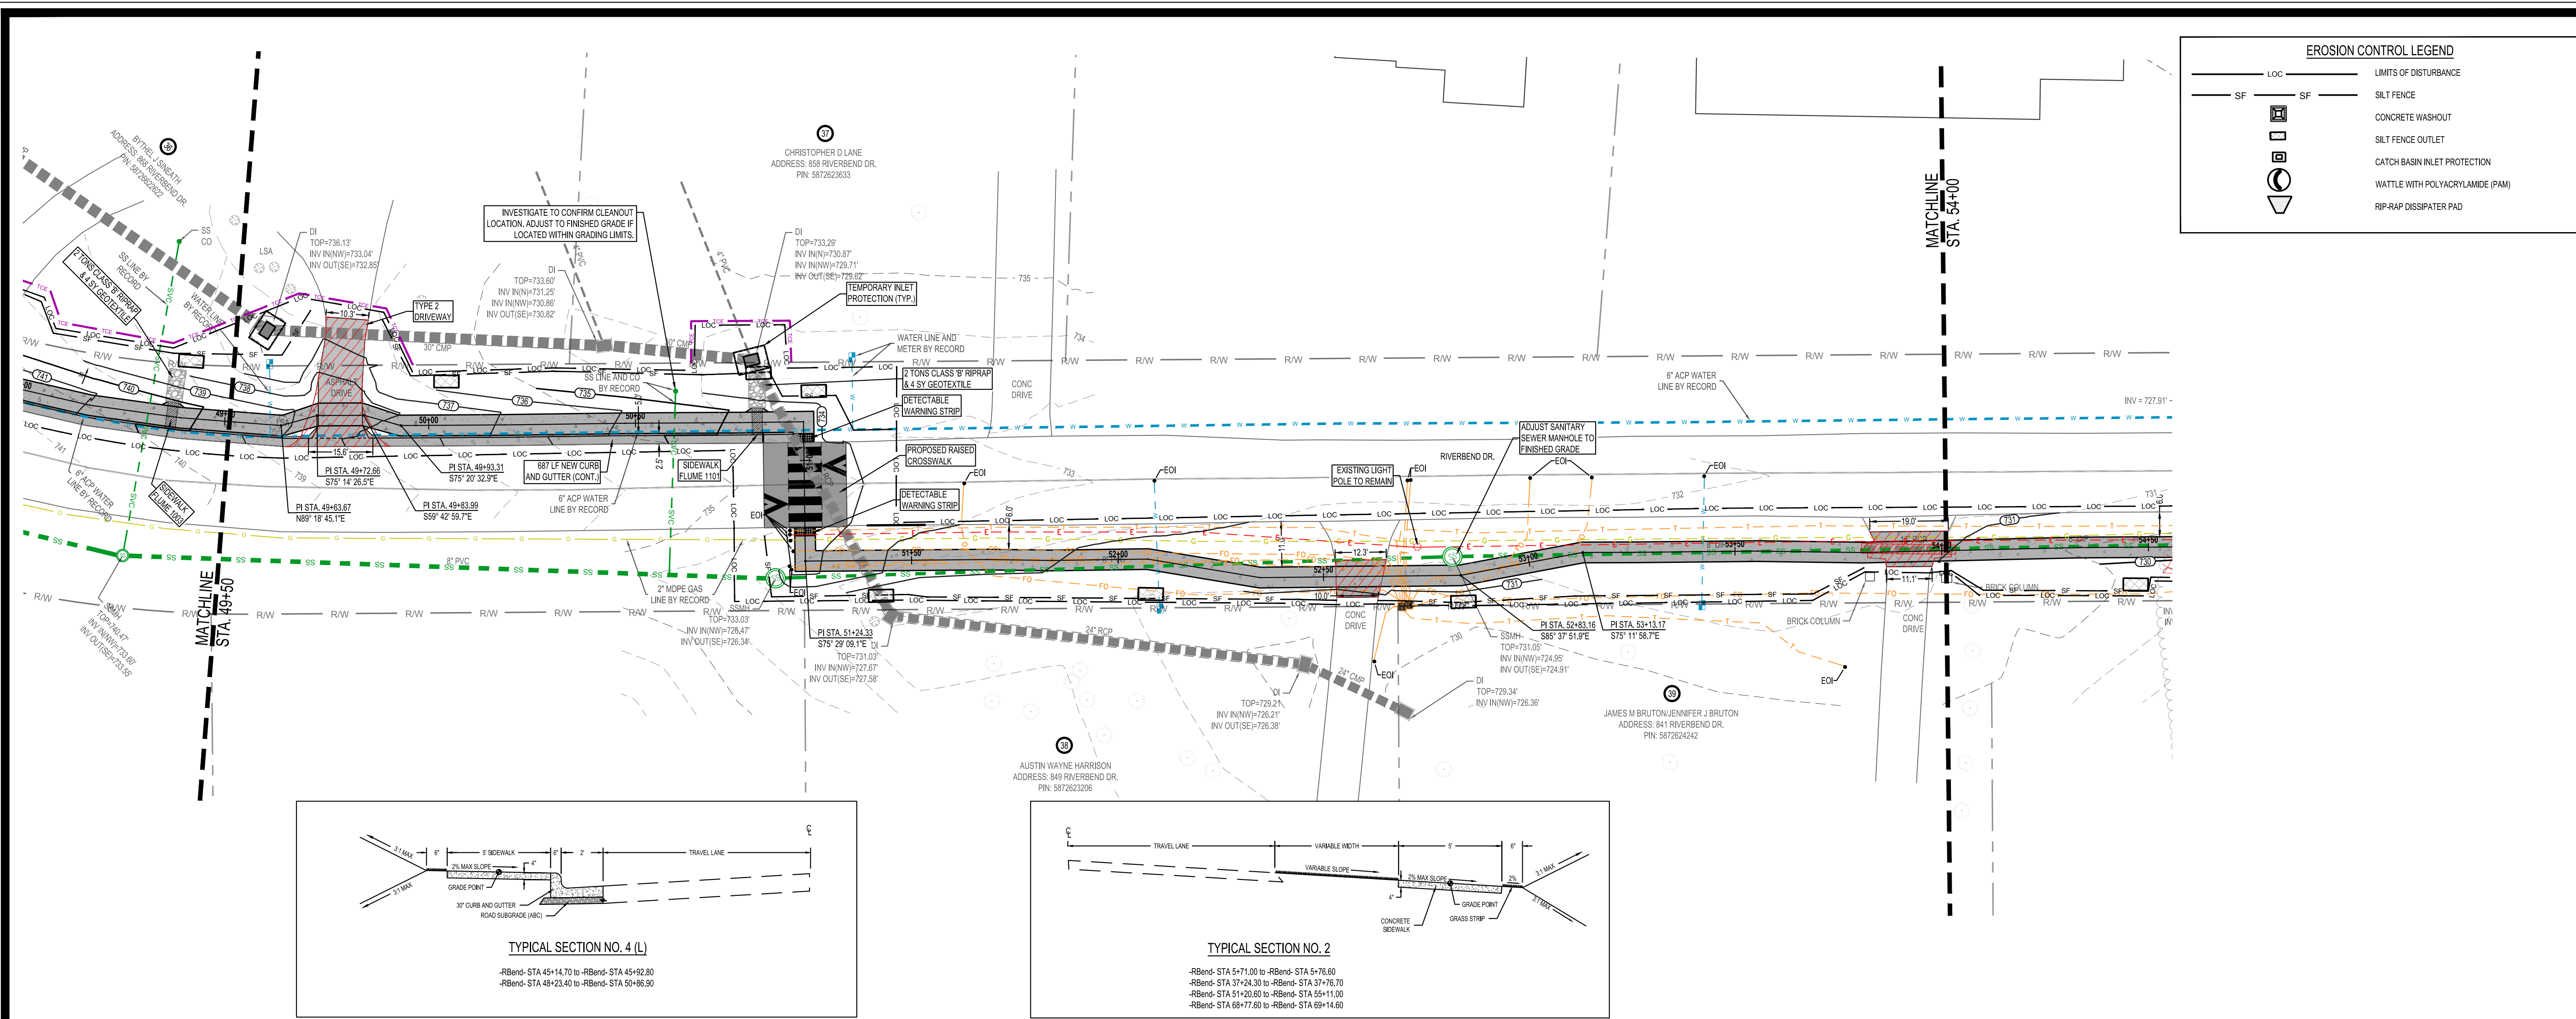

EROSION CONTROL LEGEND	
LOC	LIMITS OF DISTURBANCE
SF	SILT FENCE
[Symbol]	CONCRETE WASHOUT
[Symbol]	SILT FENCE OUTLET
[Symbol]	CATCH BASIN INLET PROTECTION
[Symbol]	WATTLE WITH POLYACRYLAMIDE (PAM)
[Symbol]	RIP-RAP DISSIPATER PAD

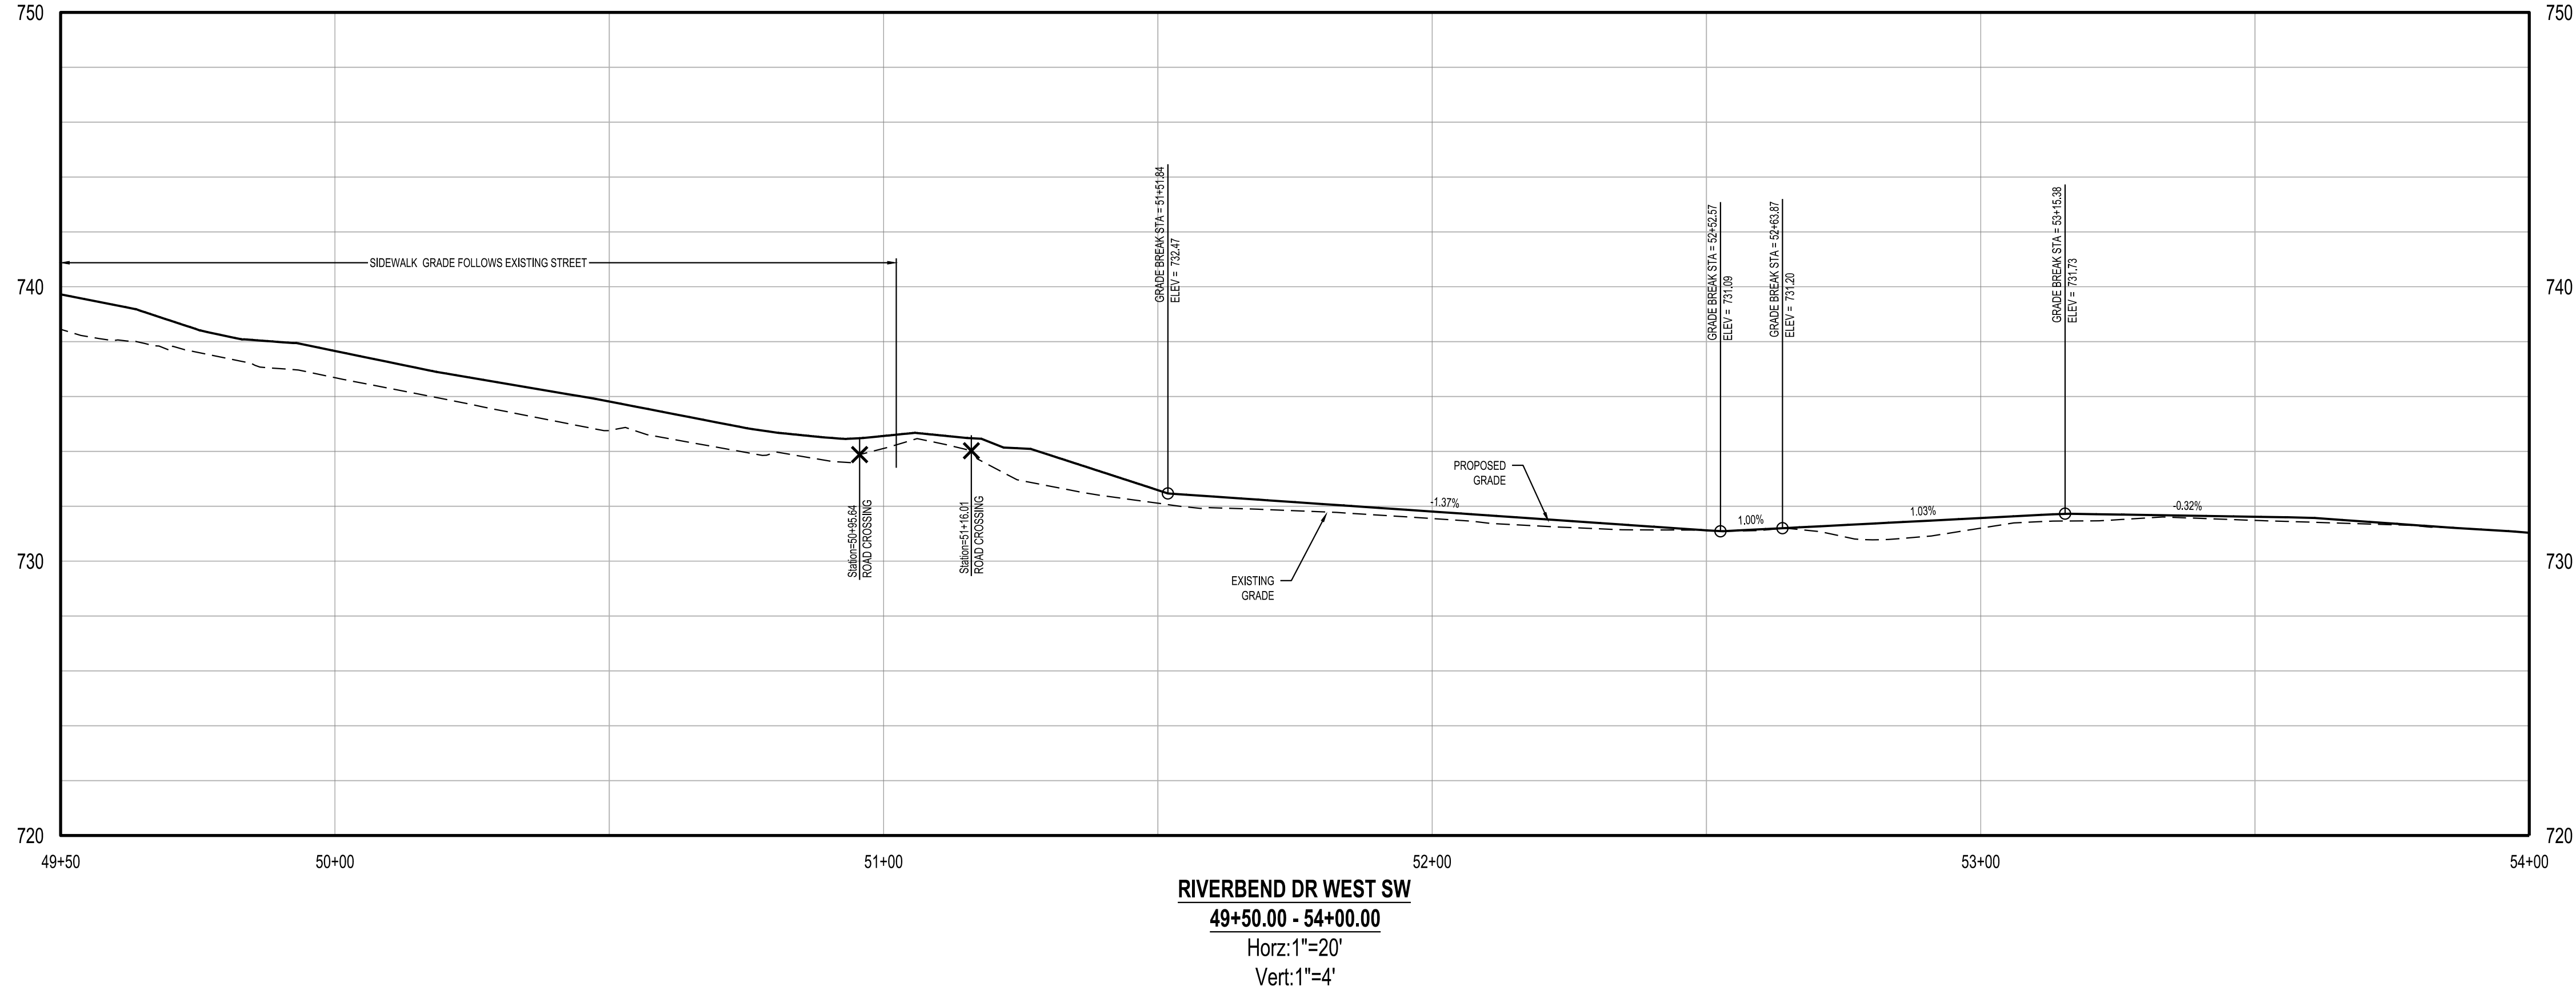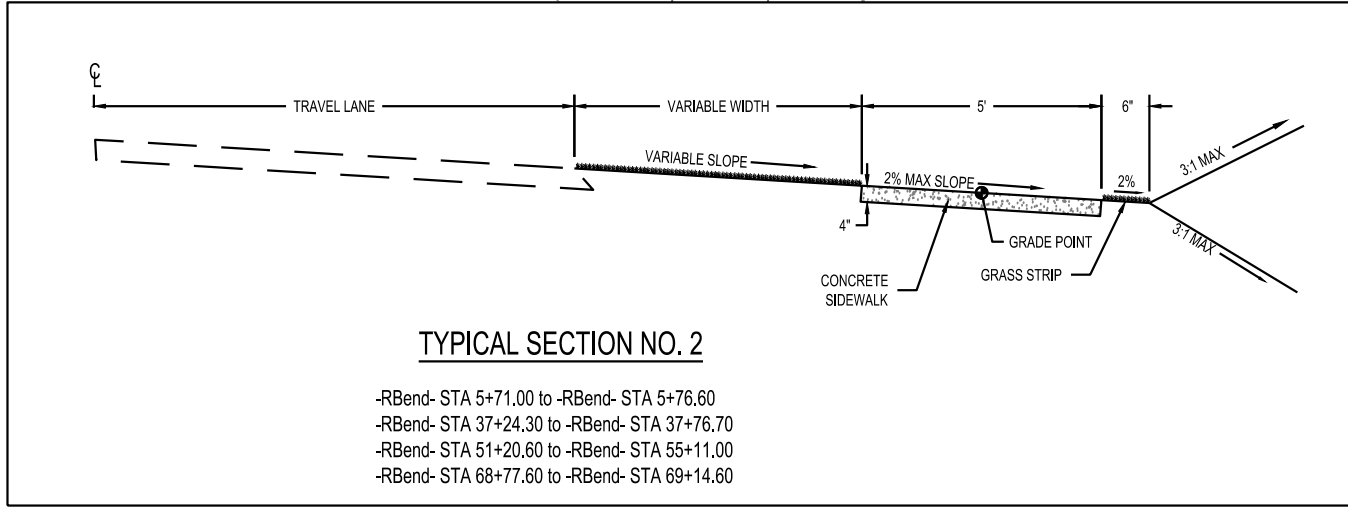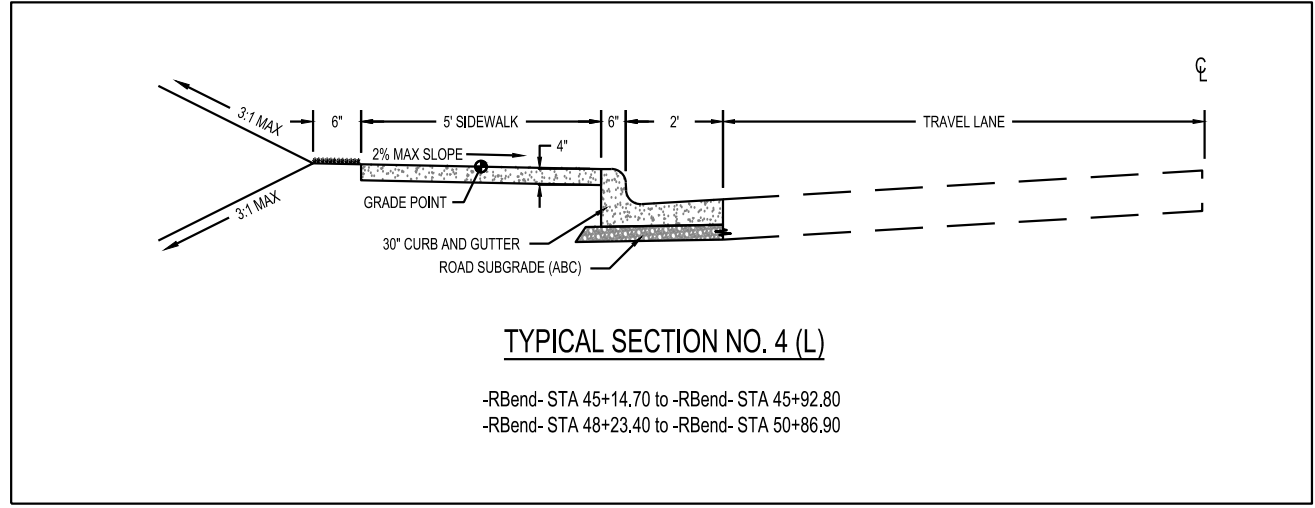

TRANSPORTATION PLANNING DESIGN -
BRIDGE/STRUCTURE DESIGN - CIVIL/SITE DESIGN
- GIS/GPS - SURVEYING -
CONSTRUCTION OBSERVATION

1223 JONES FRANKLIN ROAD
RALEIGH, NORTH CAROLINA, 27606
PHONE: 919-851-8077
LICENSE No. F-40377
WETHERILL.ENG.COM

THESE DRAWINGS SHALL REMAIN THE PROPERTY OF
WETHERILL ENGINEERING. THEY MAY NOT BE
REUSED FOR ANY PURPOSE WITHOUT WRITTEN
PERMISSION OF WETHERILL ENGINEERING. WETHERILL
ENGINEERING SHALL RETAIN FULL PROTECTION
UNDER UNITED STATES COPYRIGHT LAW.


RIVERBEND DRIVE
SIDEWALK PLAN PHASE 2

TOWN OF BERMUDA RUN, NC
DAVIE COUNTY, NORTH CAROLINA




REVISIONS	
DATE	COMMENT
01/29/2026	TOWN OF BERMUDA RUN REVIEW
06/12/2026	NCDOT E&SC REVIEW
07/14/2026	BID SET

Know what's below.
Call before you dig.
811

PRELIMINARY
NOT RELEASED FOR CONSTRUCTION

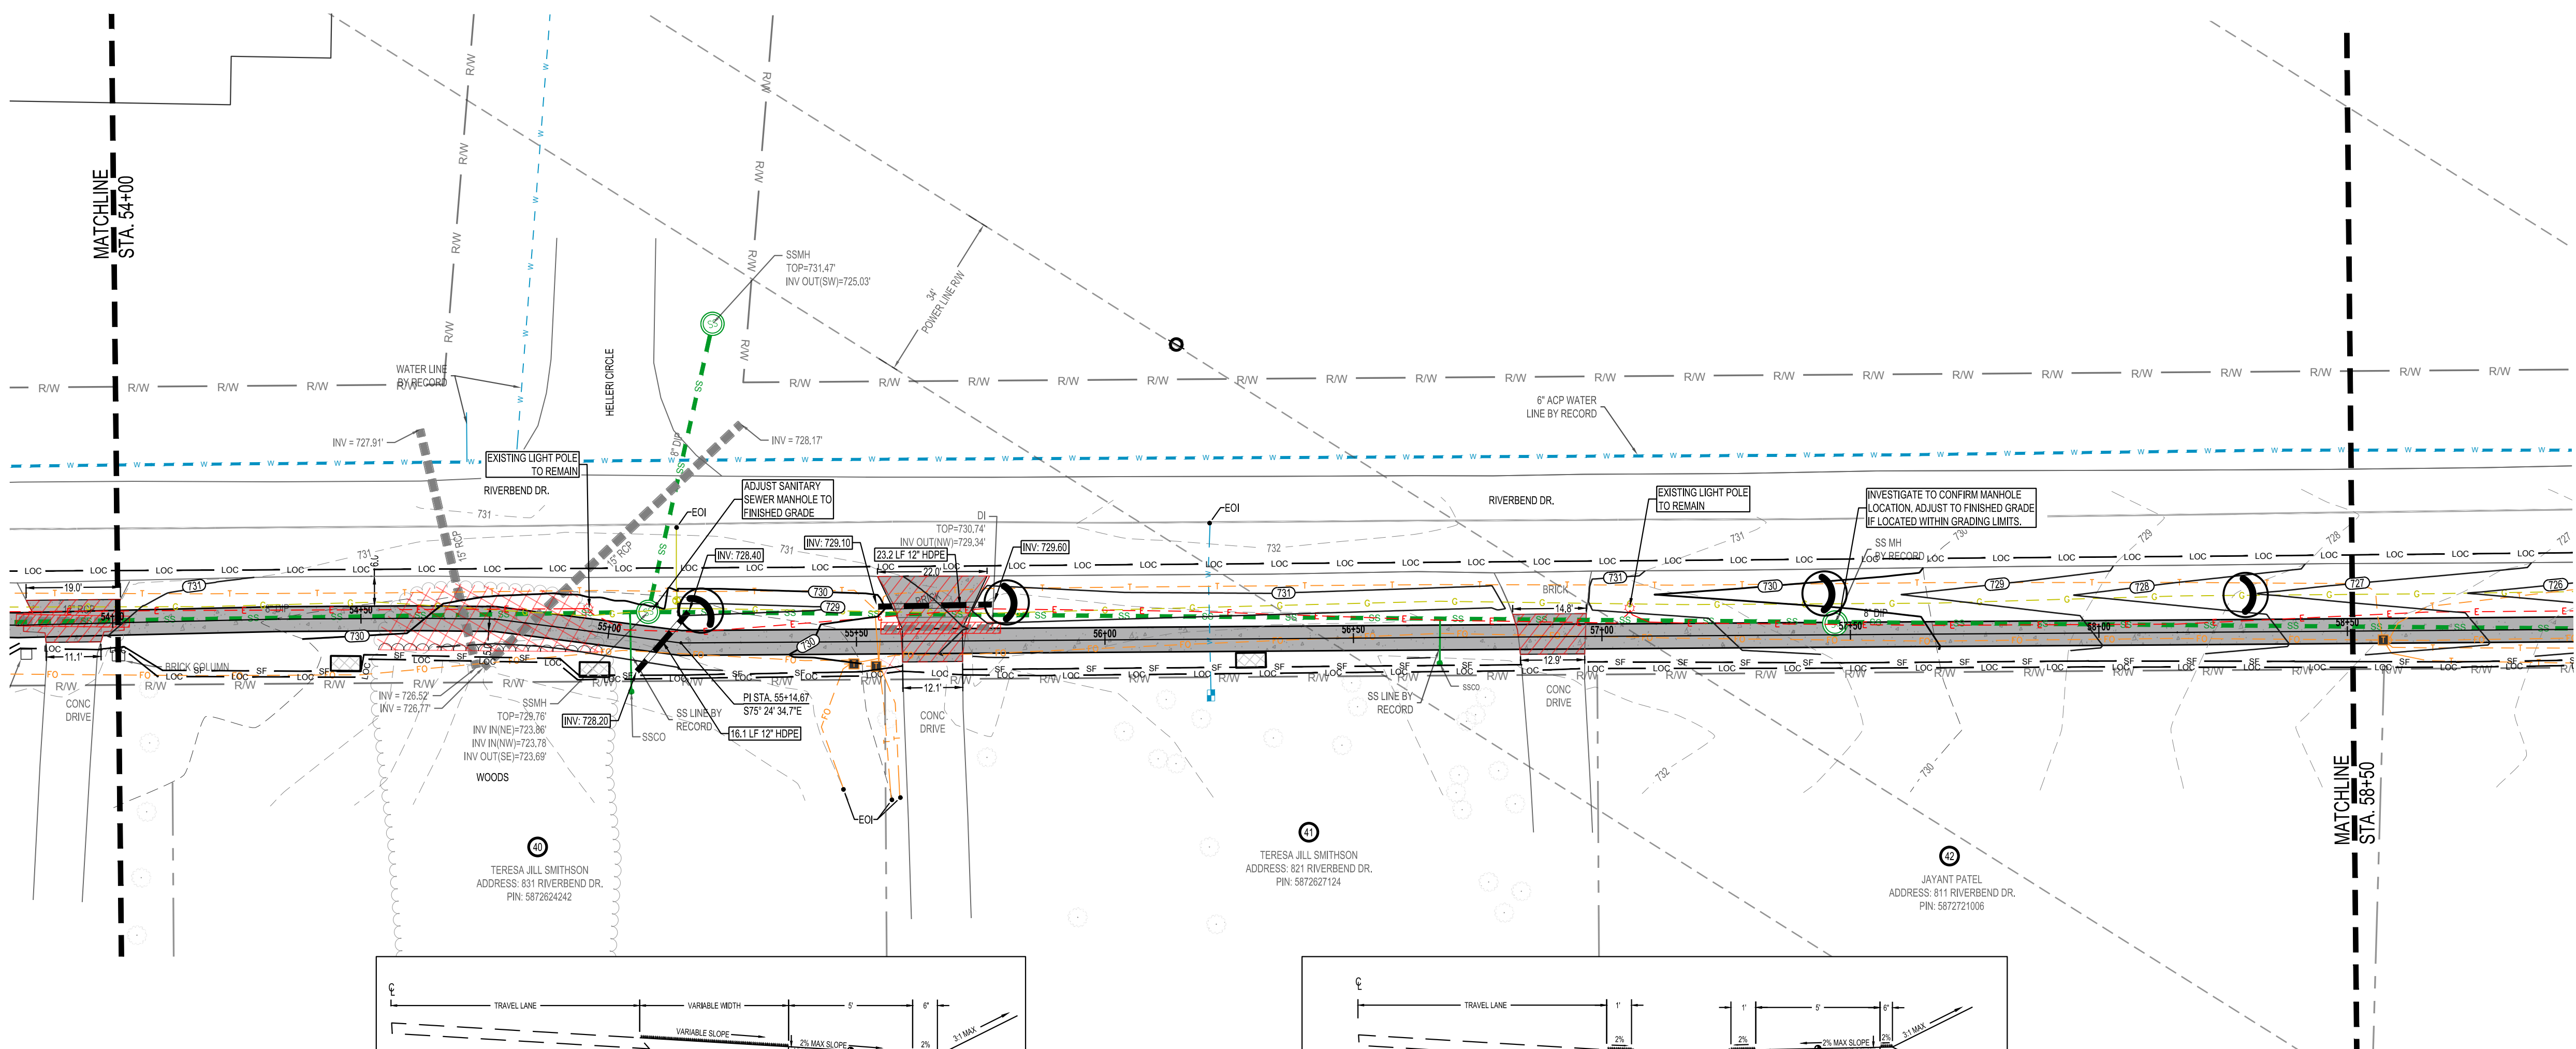

EROSION CONTROL LEGEND	
LOC	LIMITS OF DISTURBANCE
SF	SILT FENCE
	CONCRETE WASHOUT
	SILT FENCE OUTLET
	CATCH BASIN INLET PROTECTION
	WATTLE WITH POLYACRYLAMIDE (PAM)
	RIP-RAP DISSIPATER PAD

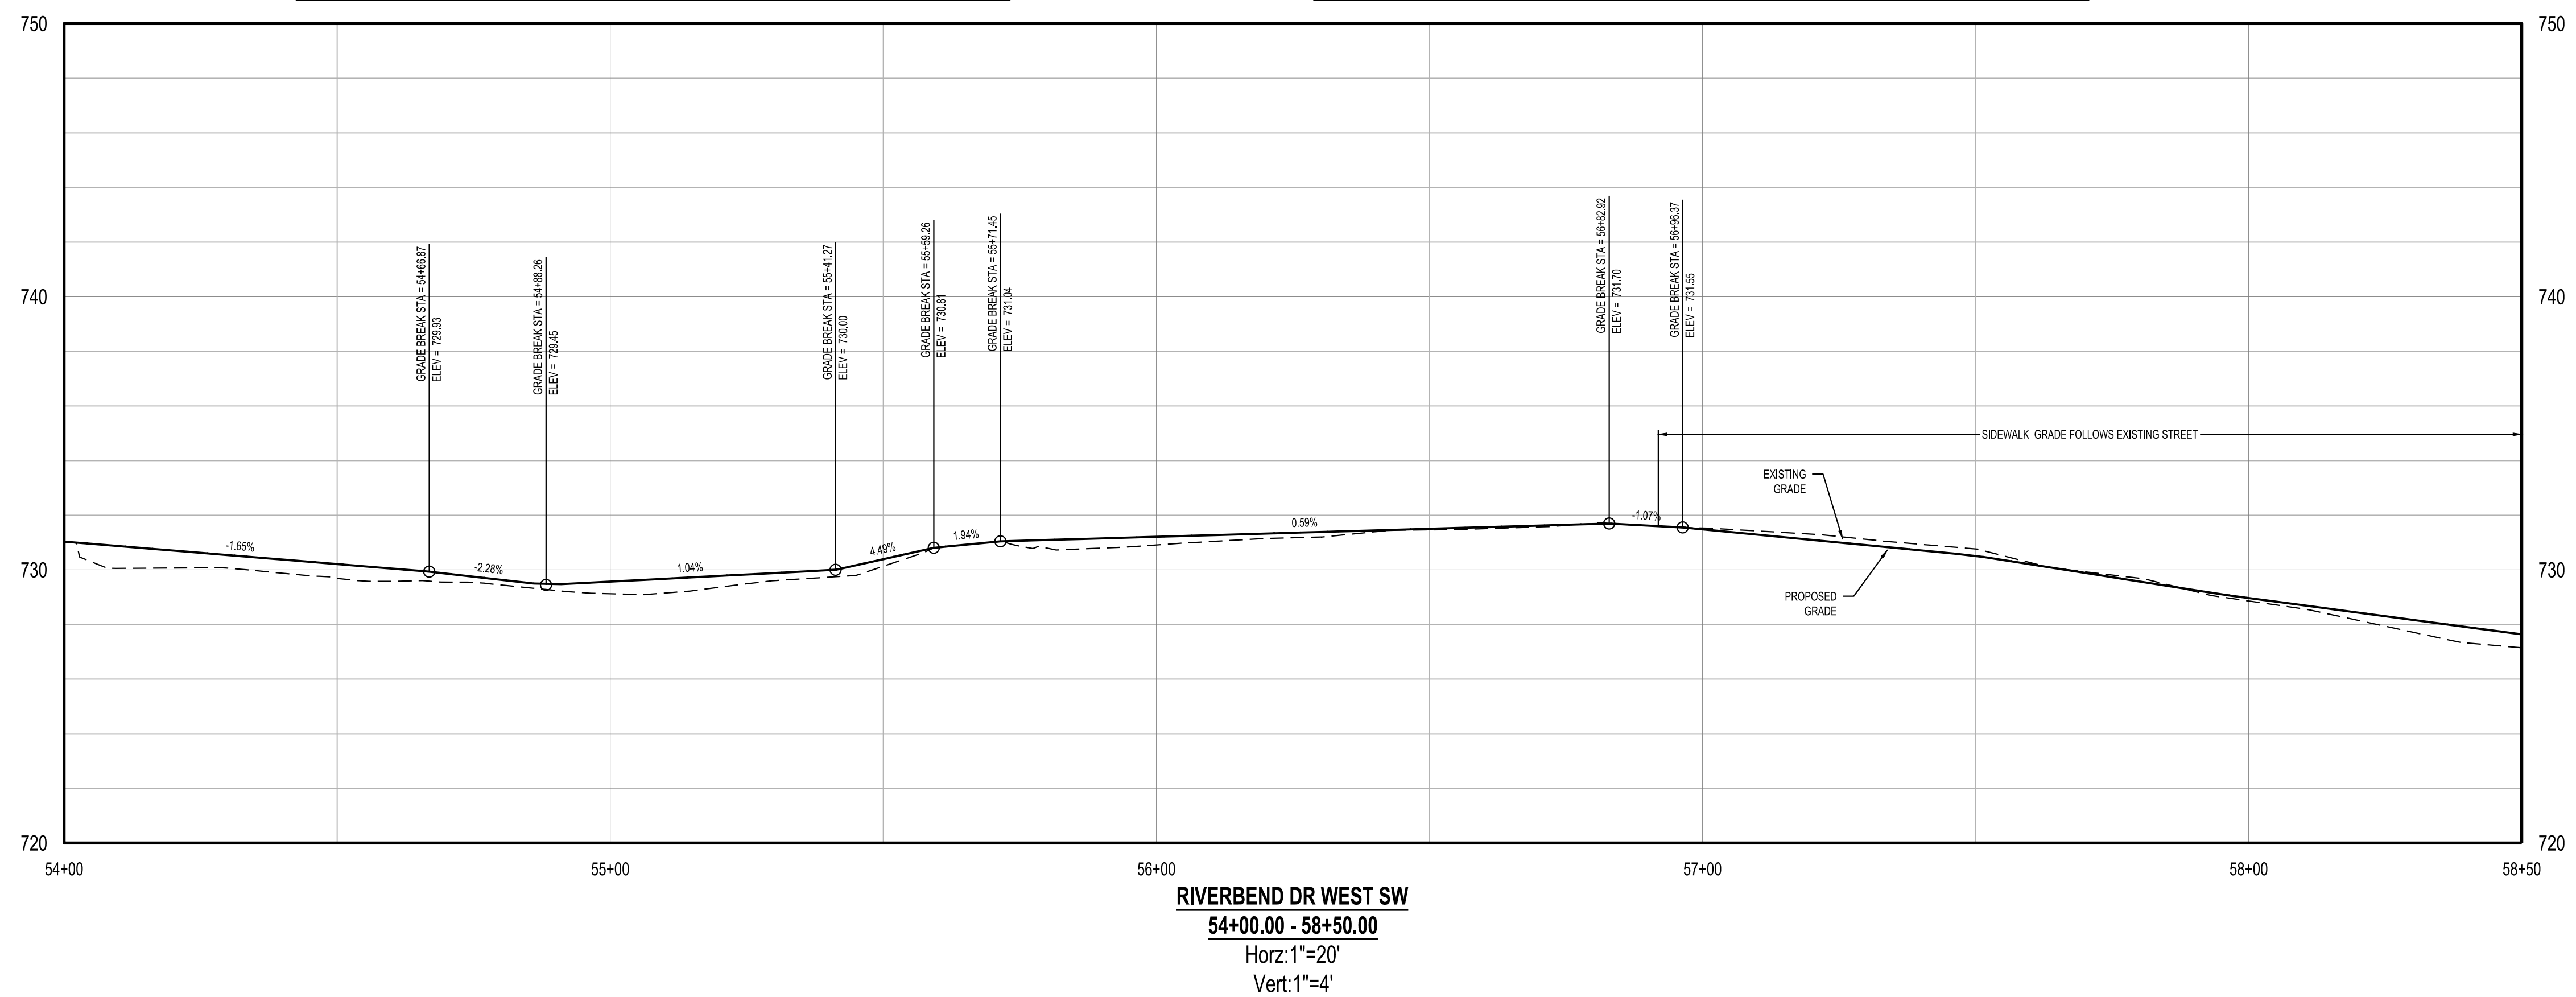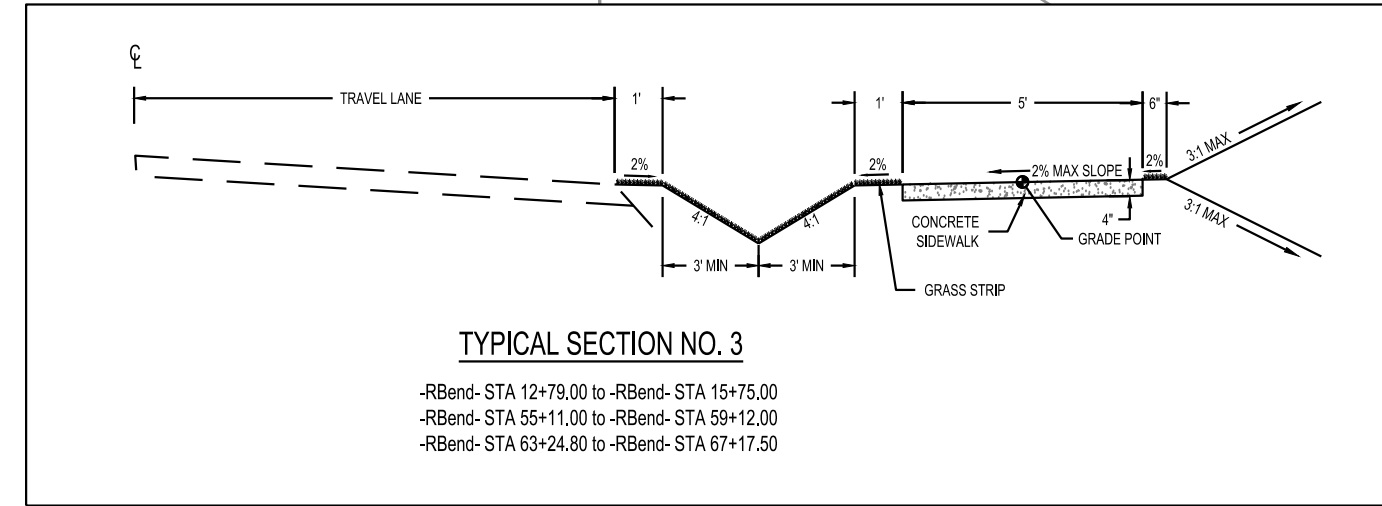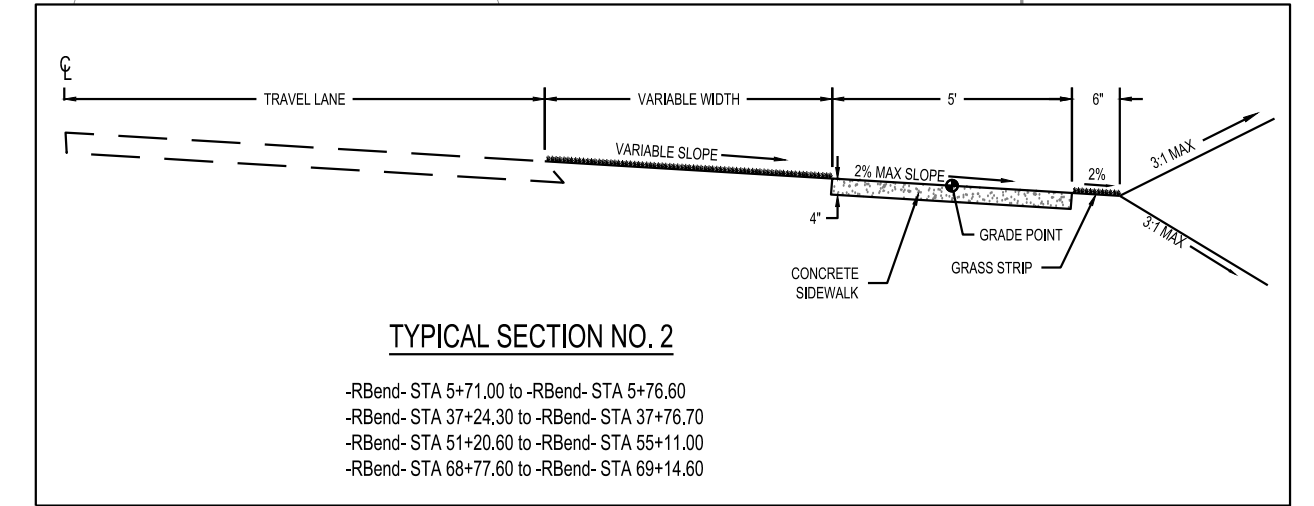

TRANSPORTATION PLANNING DESIGN -
BRIDGE/STRUCTURE DESIGN - CIVIL SITE DESIGN
- GIS/GPS - SURVEYING -
CONSTRUCTION OBSERVATION

1223 JONES FRANKLIN ROAD
RALEIGH, NORTH CAROLINA, 27606
PHONE: 919-851-8077
LICENSE No. F-40377
WETHERILLENG.COM

THESE DRAWINGS SHALL REMAIN THE PROPERTY OF
WETHERILL ENGINEERING. THEY MAY NOT BE
REUSED FOR ANY PURPOSE WITHOUT WRITTEN
PERMISSION OF WETHERILL ENGINEERING. WETHERILL
ENGINEERING SHALL RETAIN FULL PROTECTION
UNDER UNITED STATES COPYRIGHT LAW.

RIVERBEND DRIVE SIDEWALK PLAN PHASE 2


TOWN OF BERMUDA RUN, NC
DAVIE COUNTY, NORTH CAROLINA

DATE: 07.14.2026	
REVISIONS	
DATE	COMMENT
01/29/2026	TOWN OF BERMUDA RUN REVIEW
06/12/2026	NCDOT E&SC REVIEW
07/14/2026	BID SET




Know what's below.
Call before you dig.
811

PRELIMINARY
NOT RELEASED FOR CONSTRUCTION

P:\2024\24315.01 Bermuda Run Riverbend Sidewalk Final Design\03 - Drawings\Plan Sheets\PHASE 2\24315.01 - Phase 2 Riverbend PP 2 - (40+50)_88+50.dwg 7/17/26 05:08:37 PM JBogges

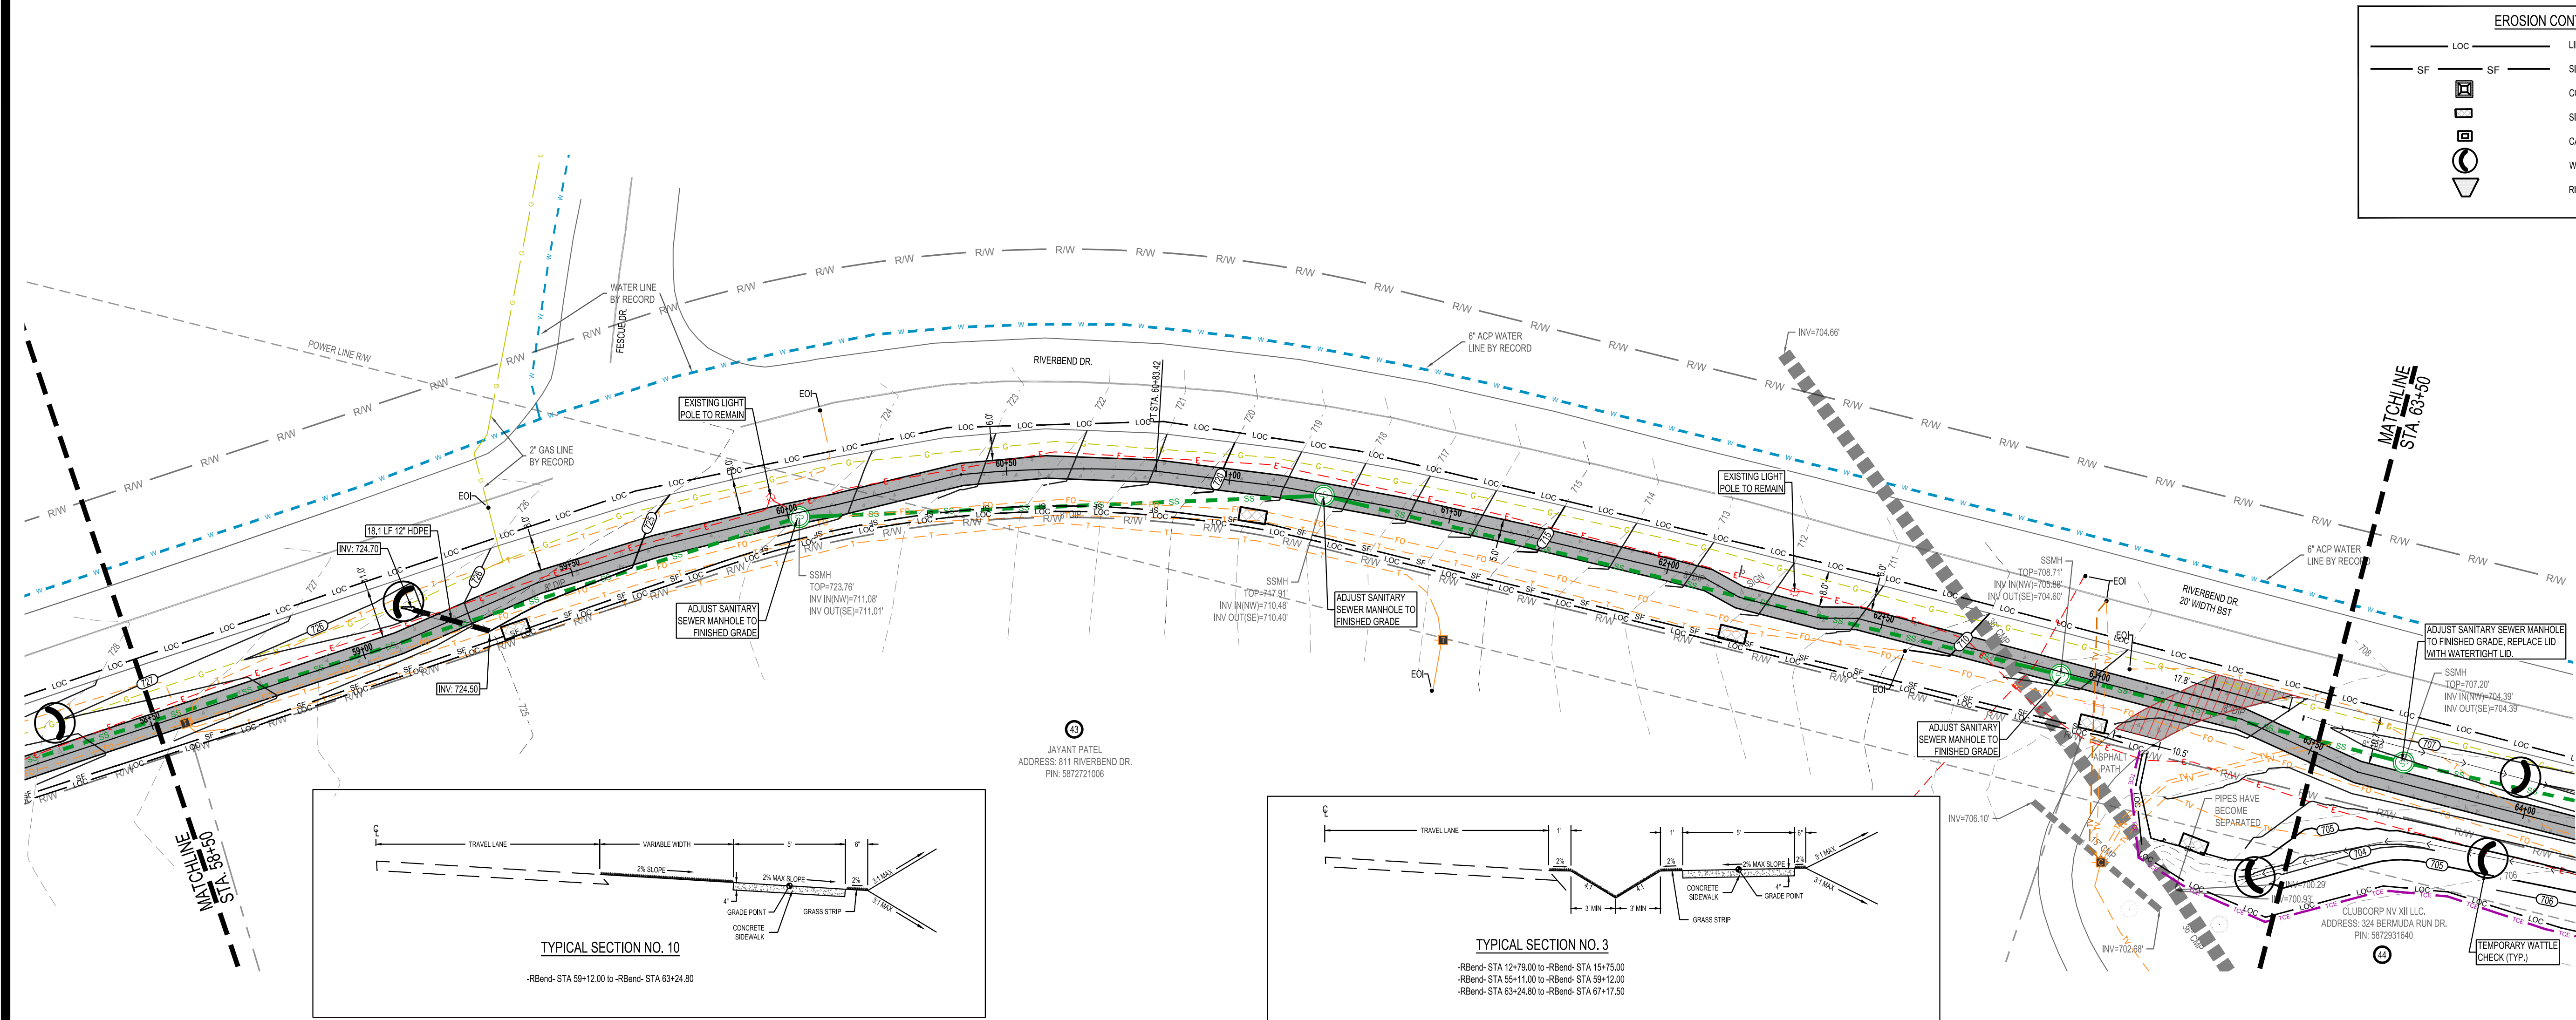

EROSION CONTROL LEGEND	
	LIMITS OF DISTURBANCE
	SILT FENCE
	CONCRETE WASHOUT
	SILT FENCE OUTLET
	CATCH BASIN INLET PROTECTION
	WATTLE WITH POLYACRYLAMIDE (PAM)
	RIP-RAP DISSIPATER PAD

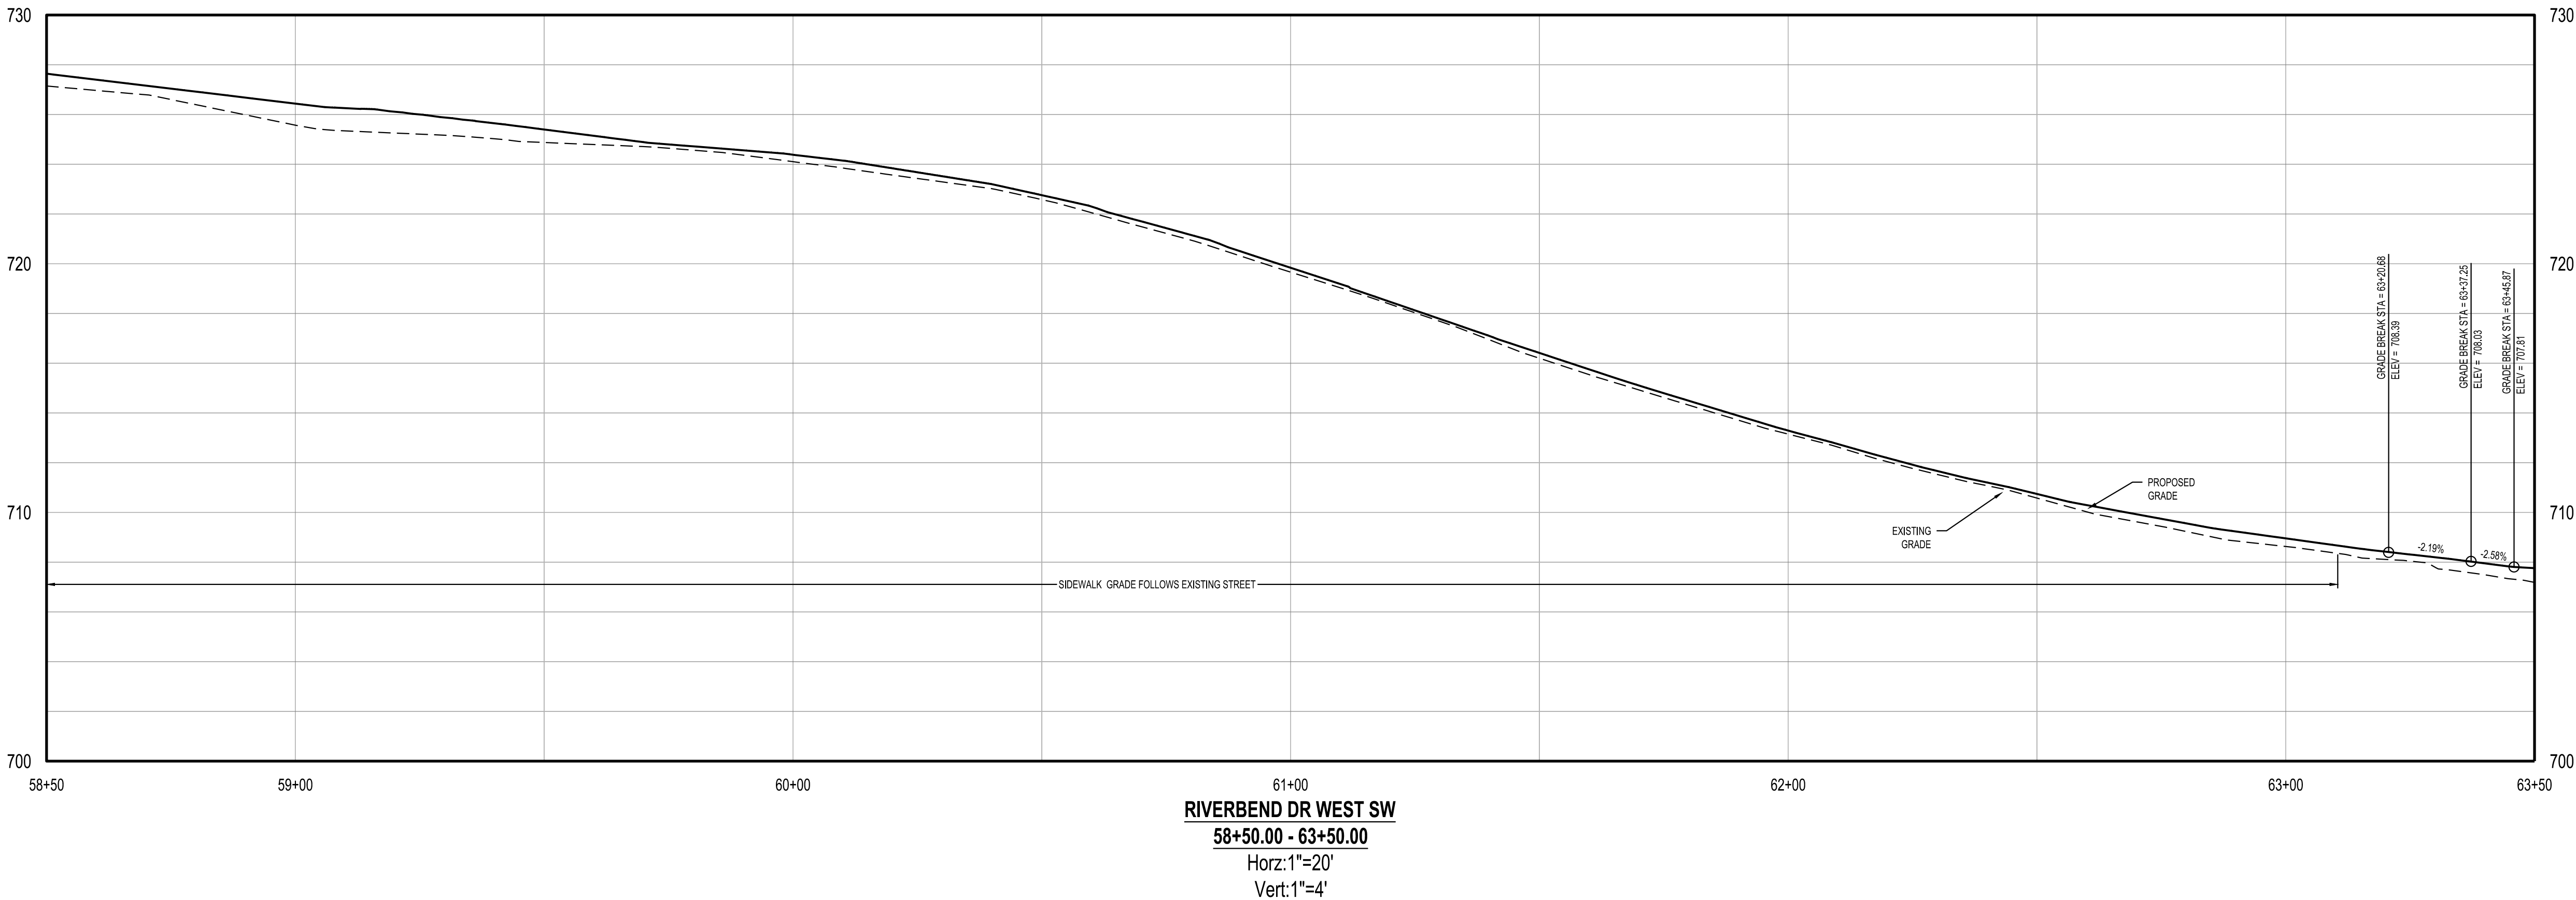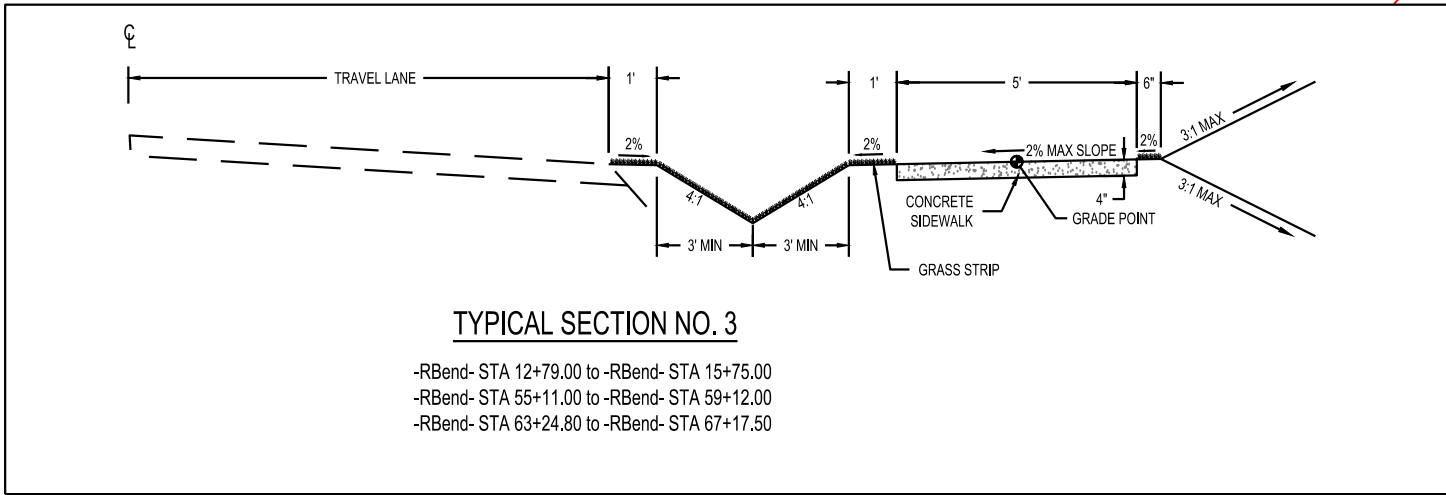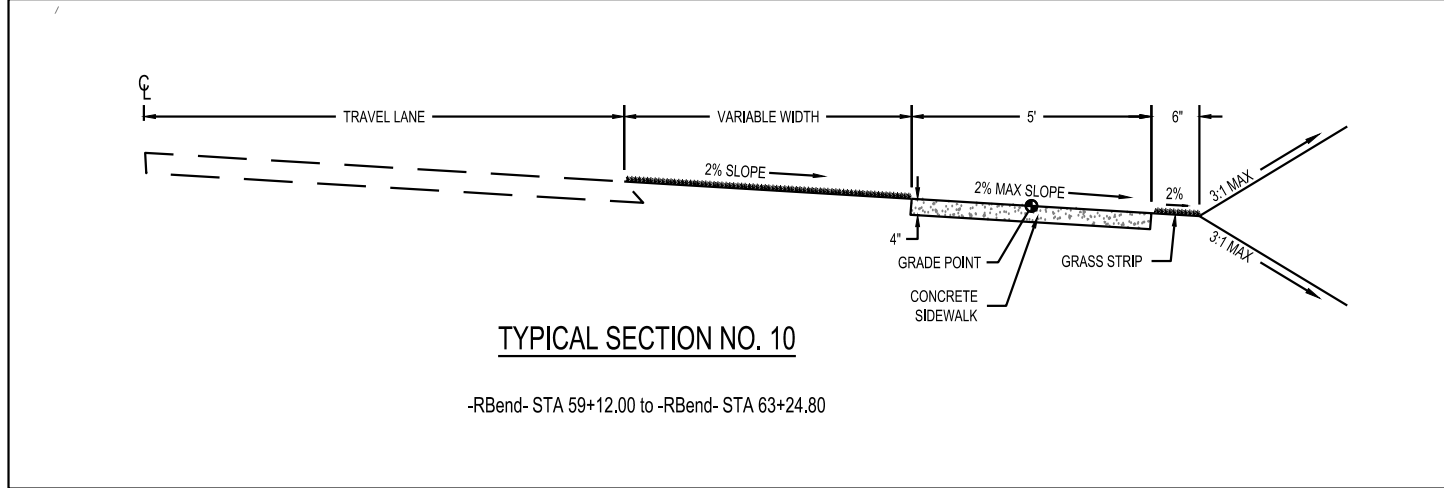

TRANSPORTATION PLANNING DESIGN -
BRIDGE/STRUCTURE DESIGN - CIVIL/SITE DESIGN
- GIS/GPS - SURVEYING -
CONSTRUCTION OBSERVATION

1223 JONES FRANKLIN ROAD
RALEIGH, NORTH CAROLINA, 27606
PHONE: 919-851-8077
LICENSE No. F-0377
WETHERILLENG.COM

THESE DRAWINGS SHALL REMAIN THE PROPERTY OF WETHERILL ENGINEERING. THEY MAY NOT BE REUSED FOR ANY PURPOSE WITHOUT WRITTEN PERMISSION OF WETHERILL ENGINEERING. WETHERILL ENGINEERING SHALL RETAIN FULL PROTECTION UNDER UNITED STATES COPYRIGHT LAW.

RIVERBEND DRIVE
SIDEWALK PLAN PHASE 2

TOWN OF BERMUDA RUN, NC
DAVIE COUNTY, NORTH CAROLINA


DATE: 07.14.2026	
REVISIONS	
DATE	COMMENT
01/29/2026	TOWN OF BERMUDA RUN REVIEW
06/12/2026	NCDOT E&SC REVIEW
07/14/2026	BID SET

Know what's below.
Call before you dig.
811

PRELIMINARY
NOT RELEASED FOR CONSTRUCTION

SCALE 1" = 20' 0 10 20 40

P:\2024\24315.01 Bermuda Run Sidewalk Plan Sheets\PHASE 2\24315.01 - Phase 2 Riverbend PP 2 - (40+50-63+50).dwg 7/17/26 05:10:51 PM jboggs





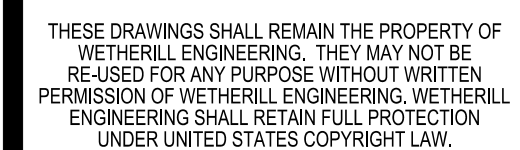






TOWN OF BERMUDA RUN, NC
DAVIE COUNTY, NORTH CAROLINA

DATE	COMMENT
01/29/2026	TOWN OF BERMUDA RUN REVIEW
06/12/2026	NCDEQ E&SC REVIEW
07/14/2026	BID SET




PP-14

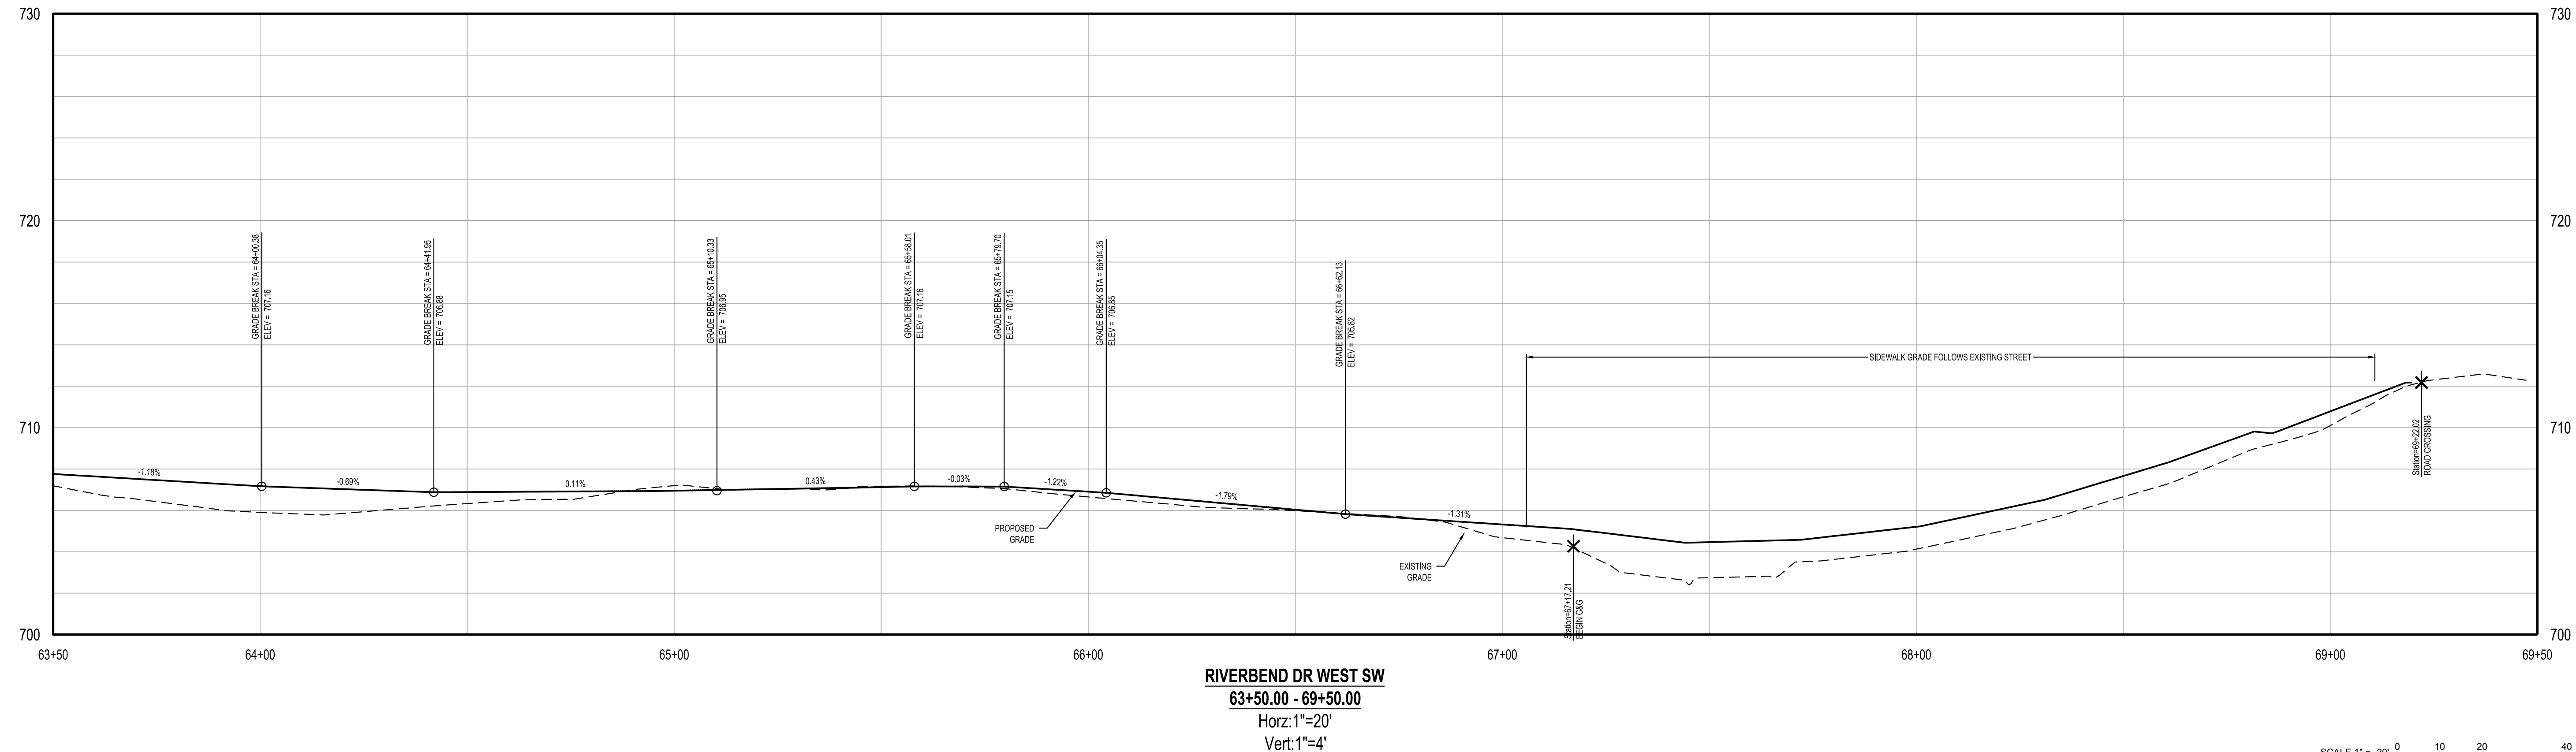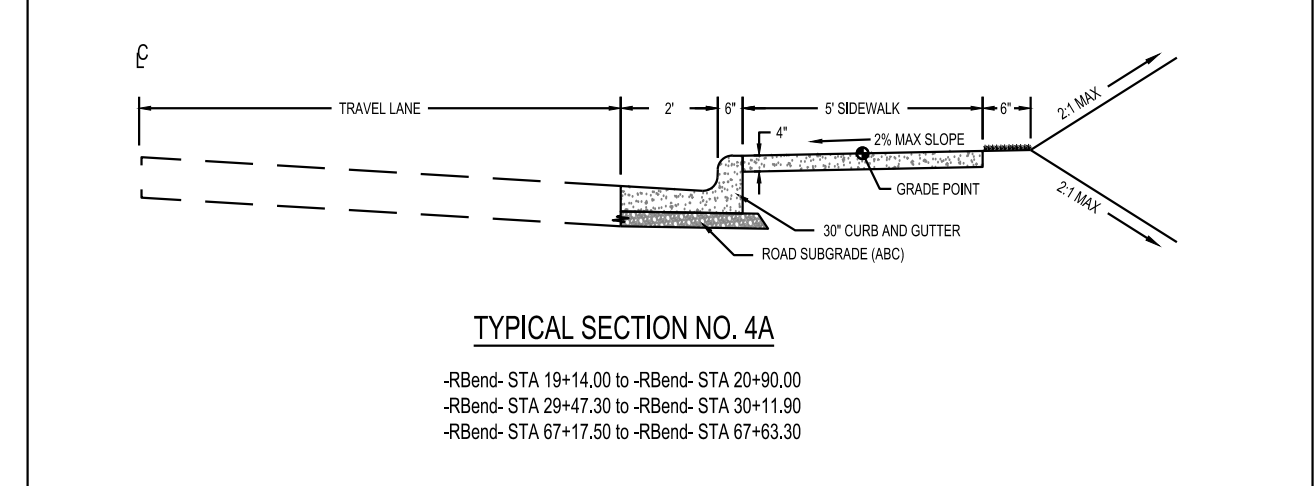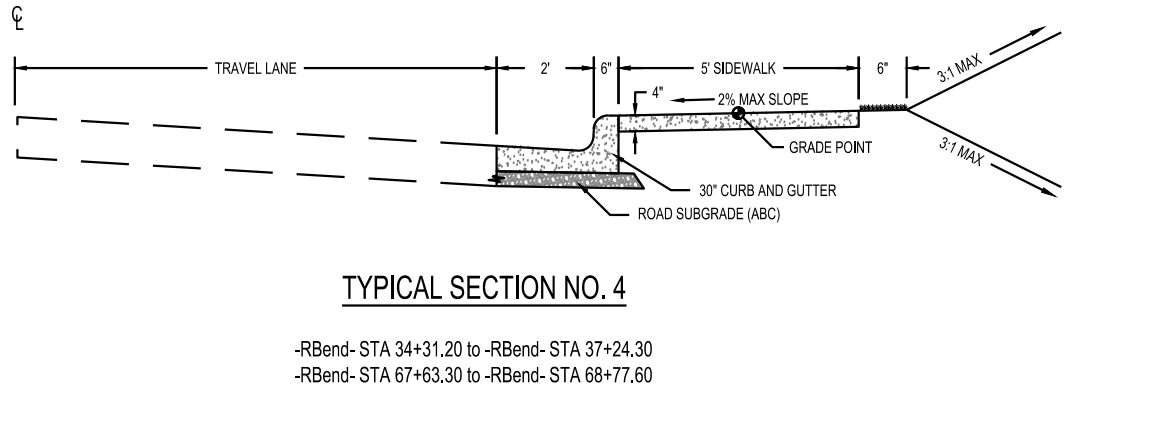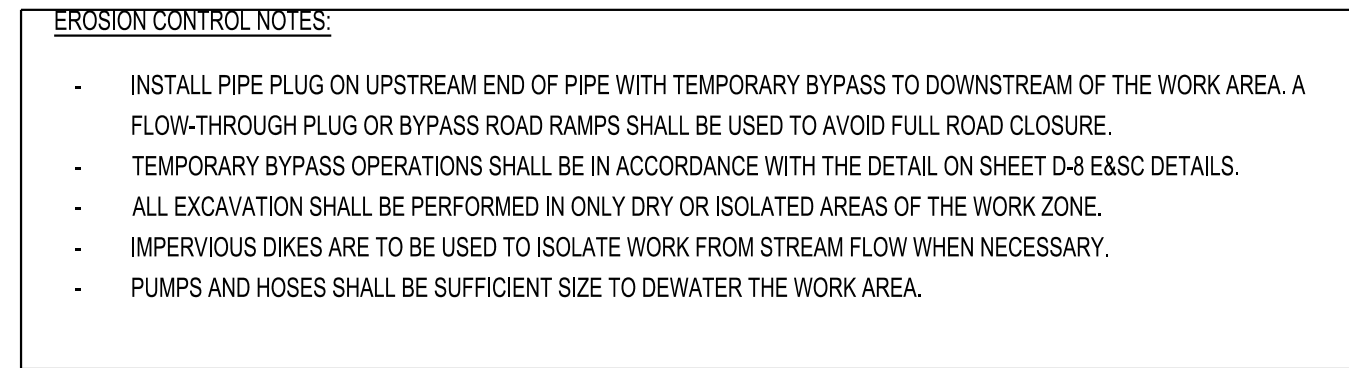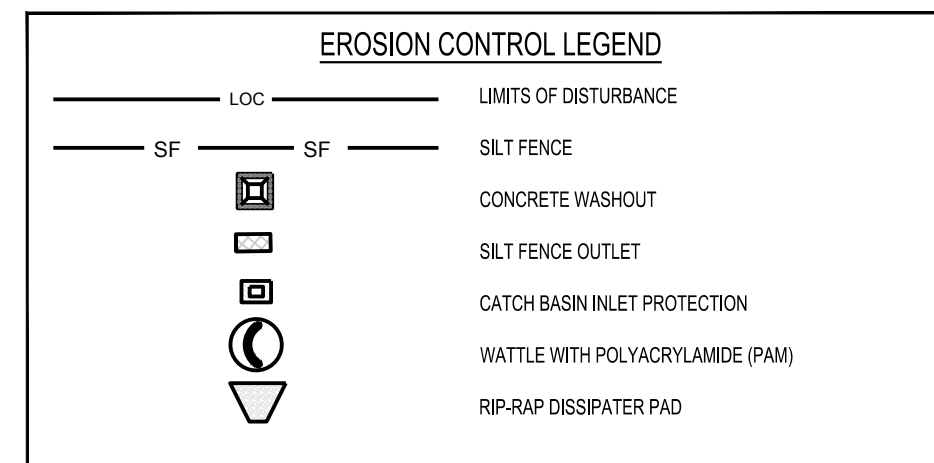


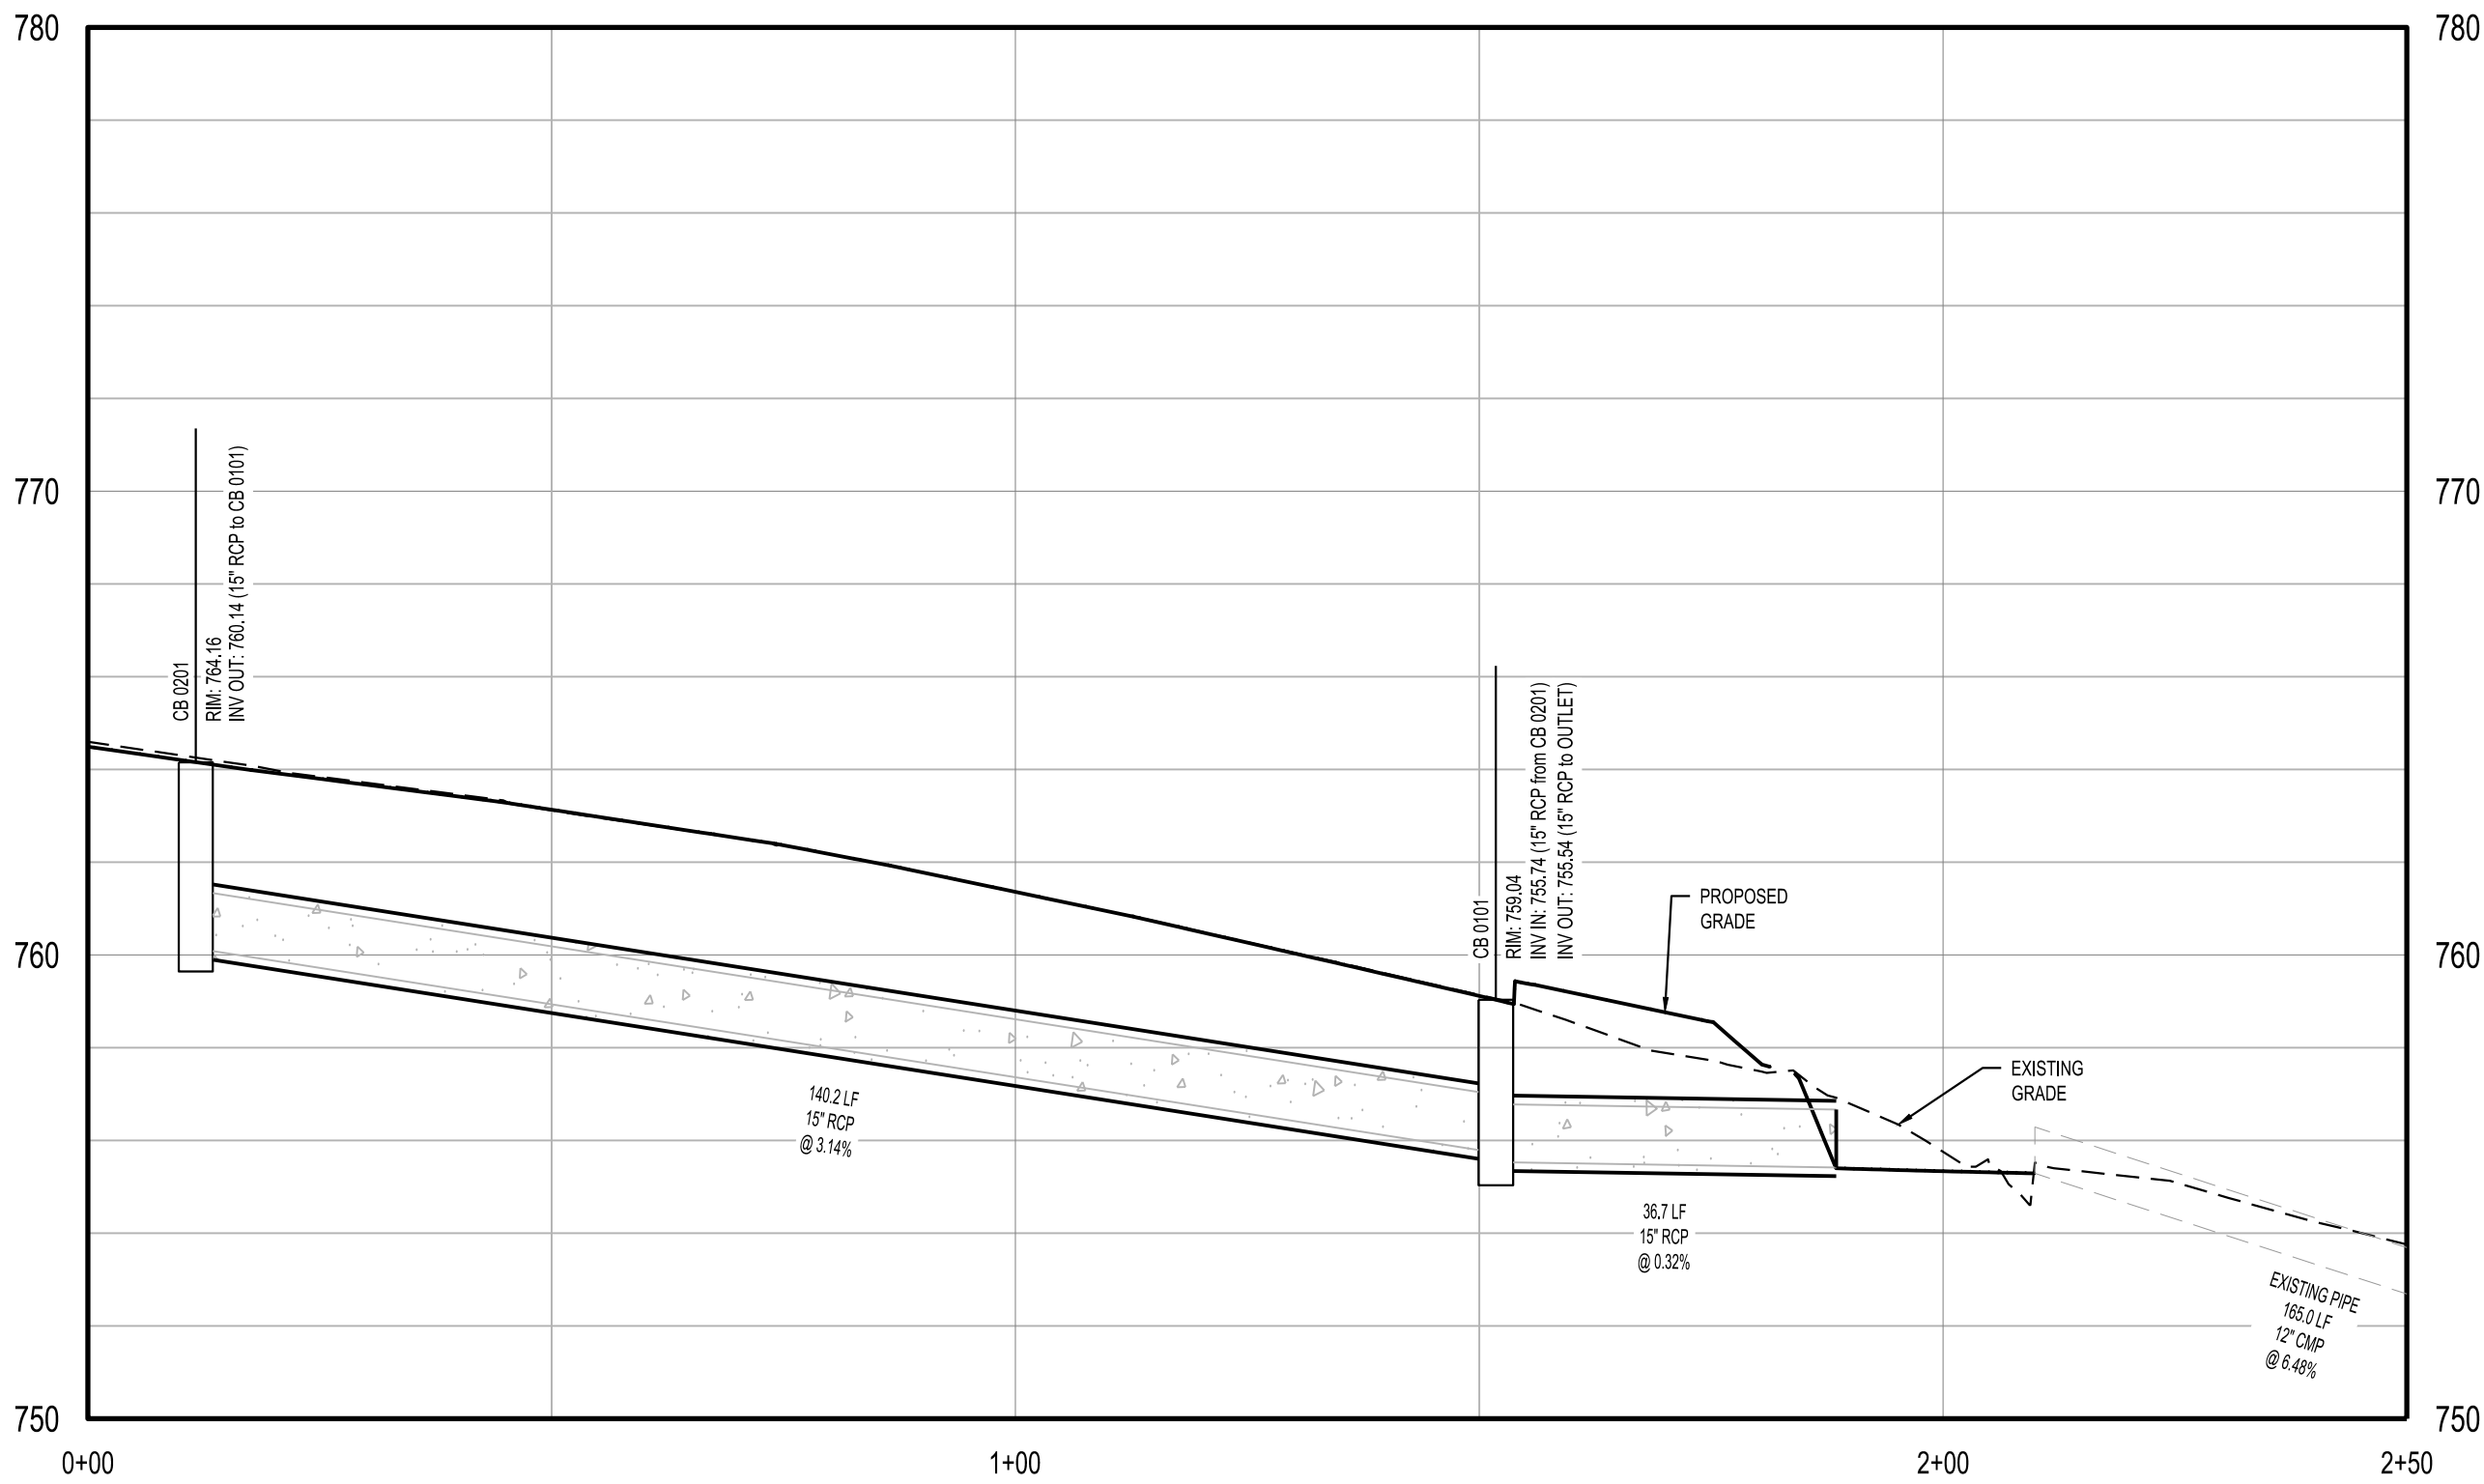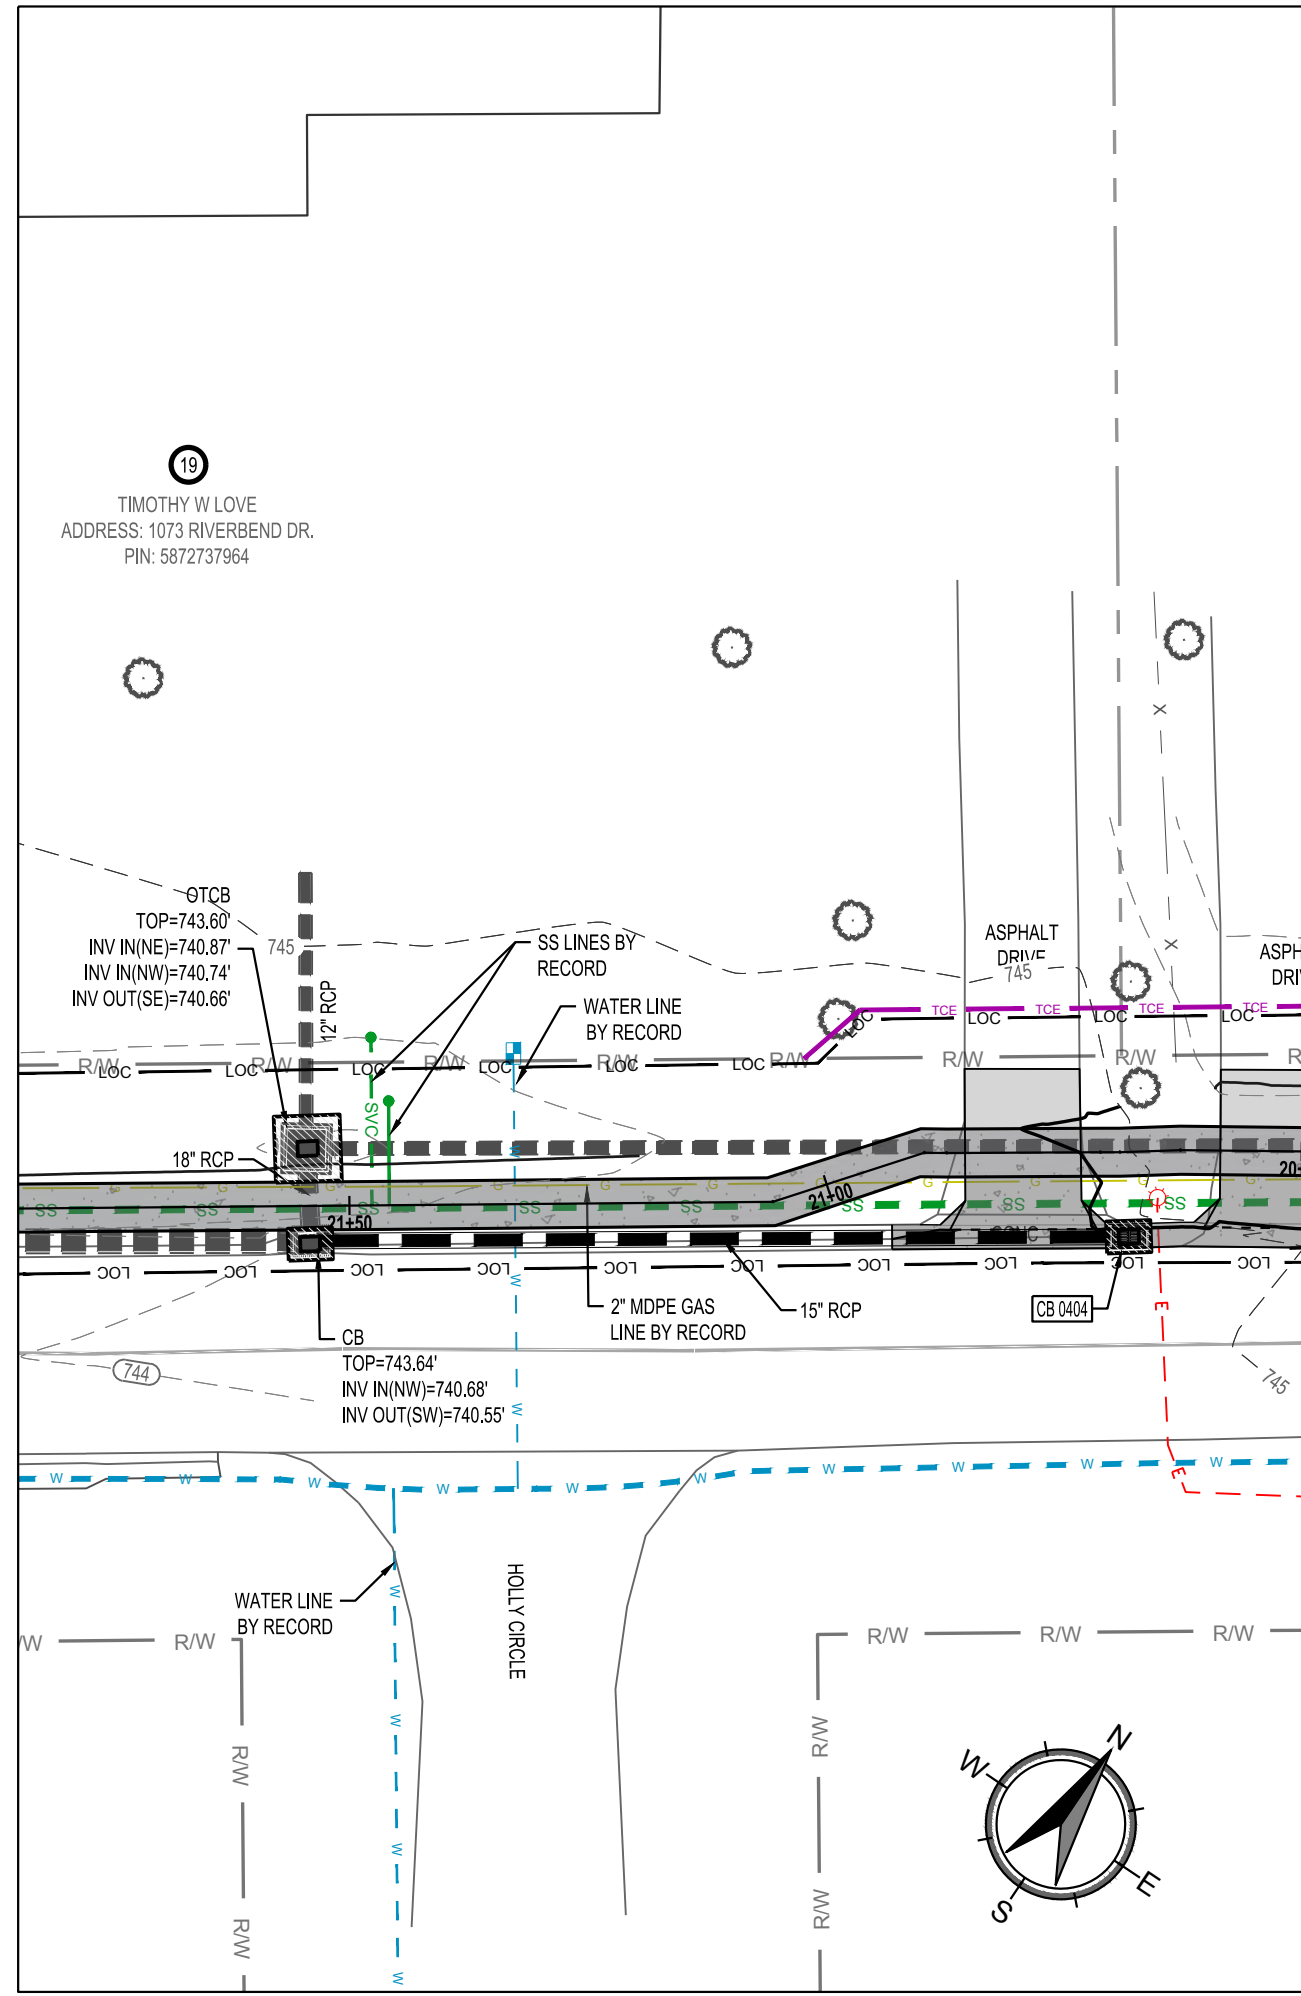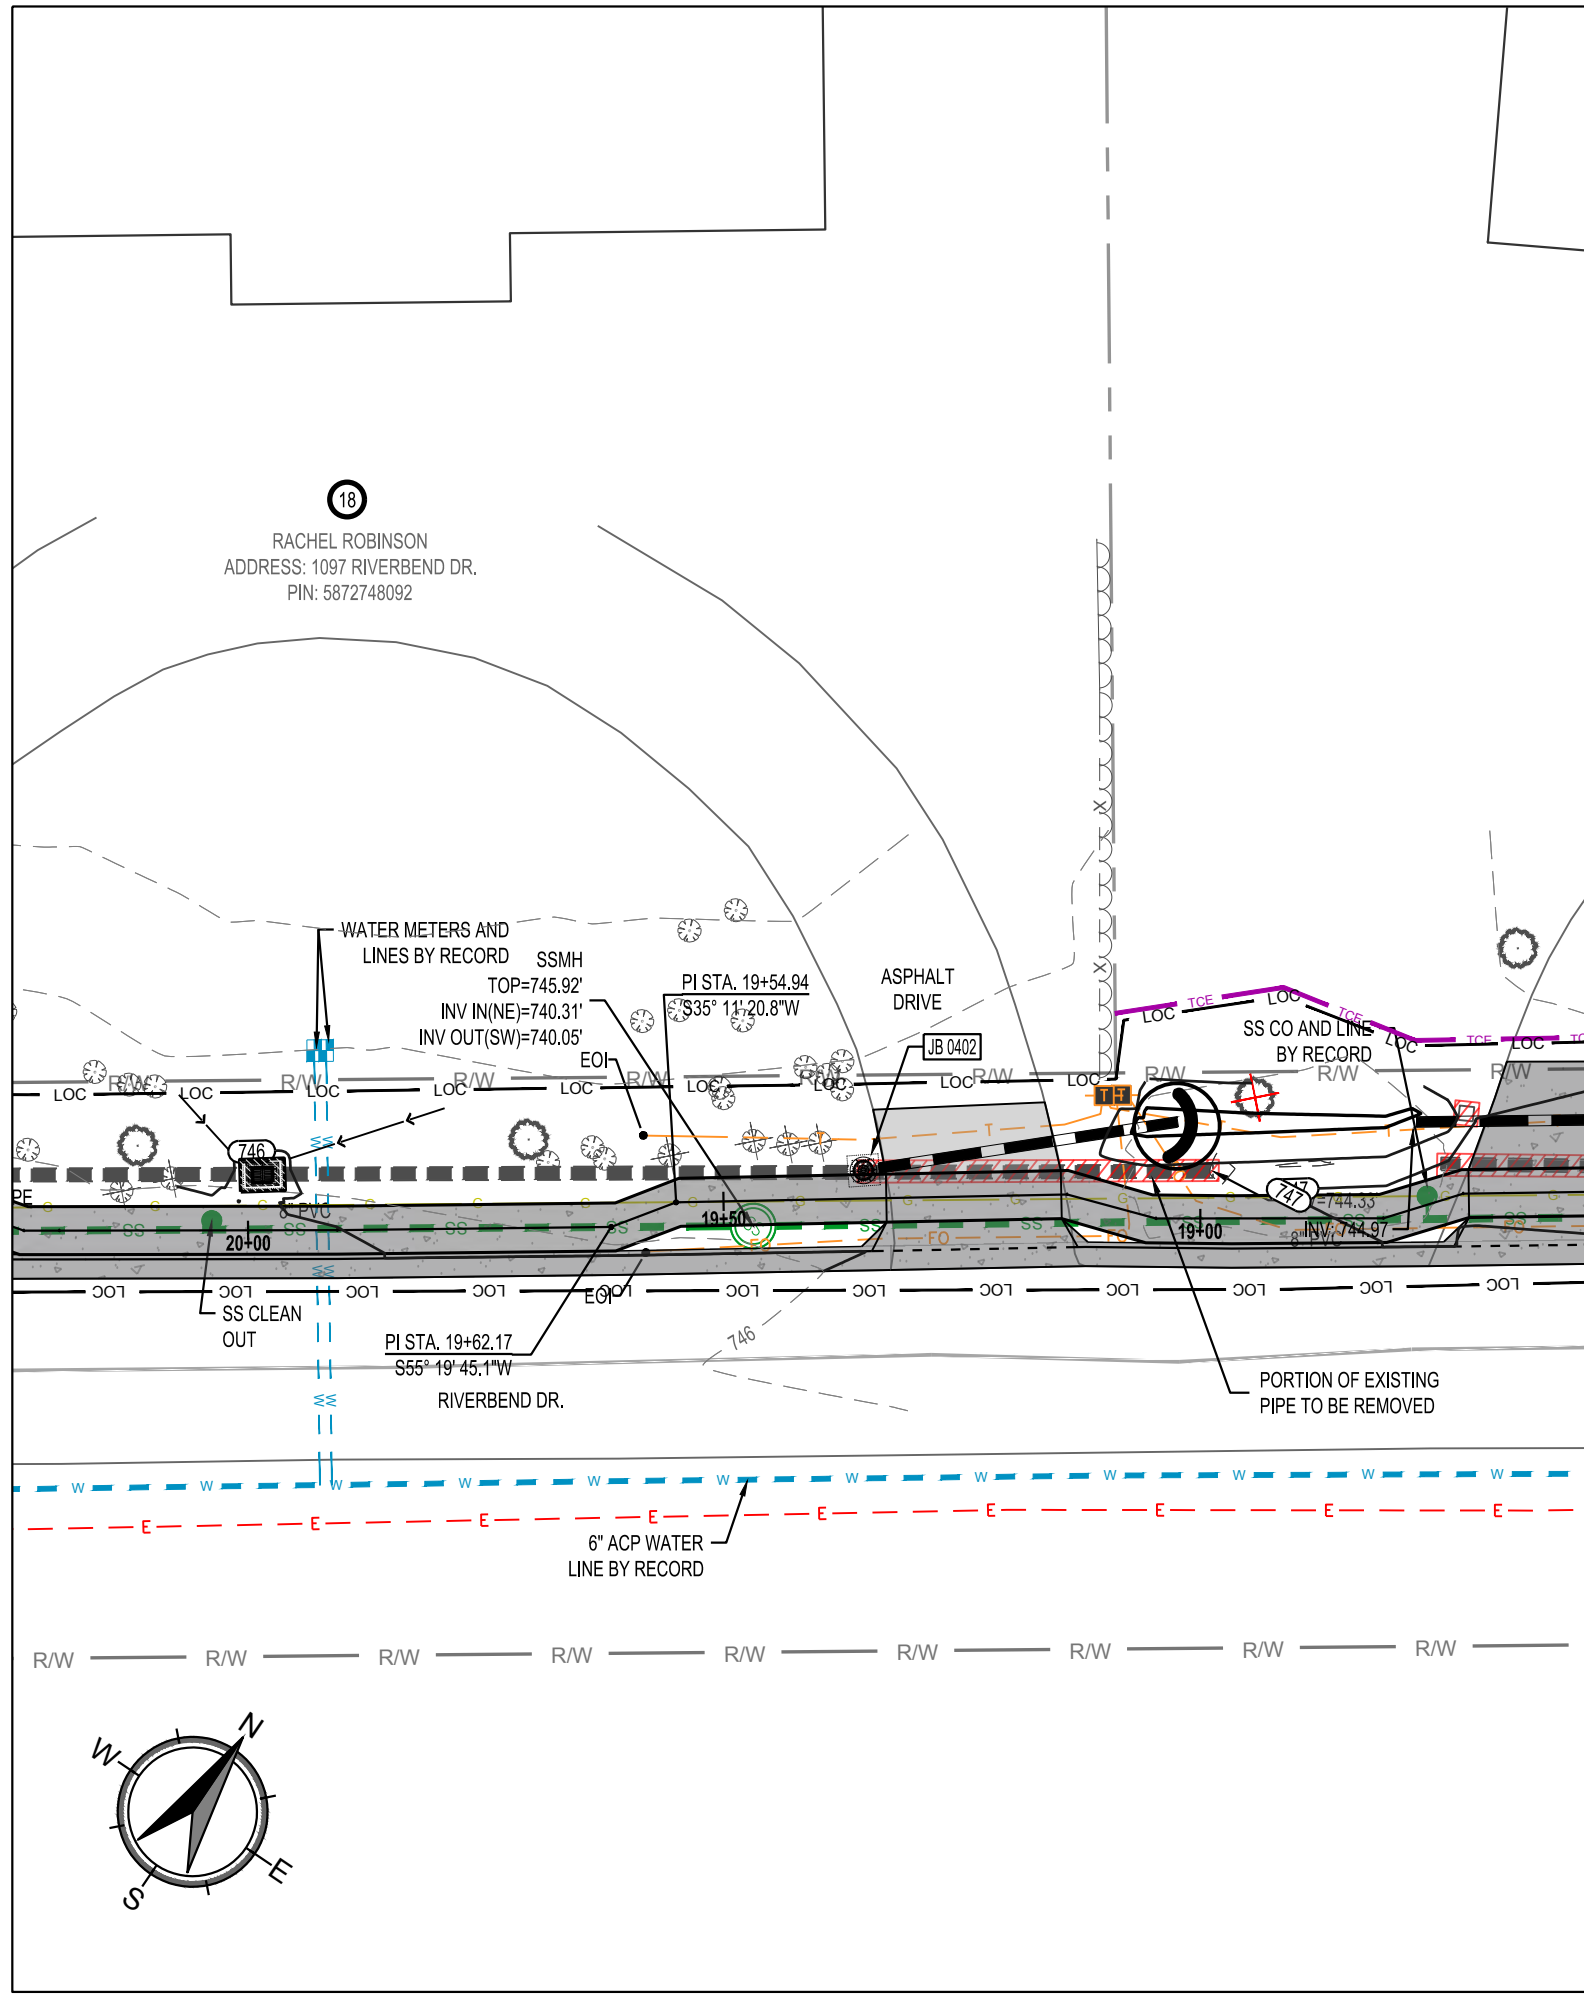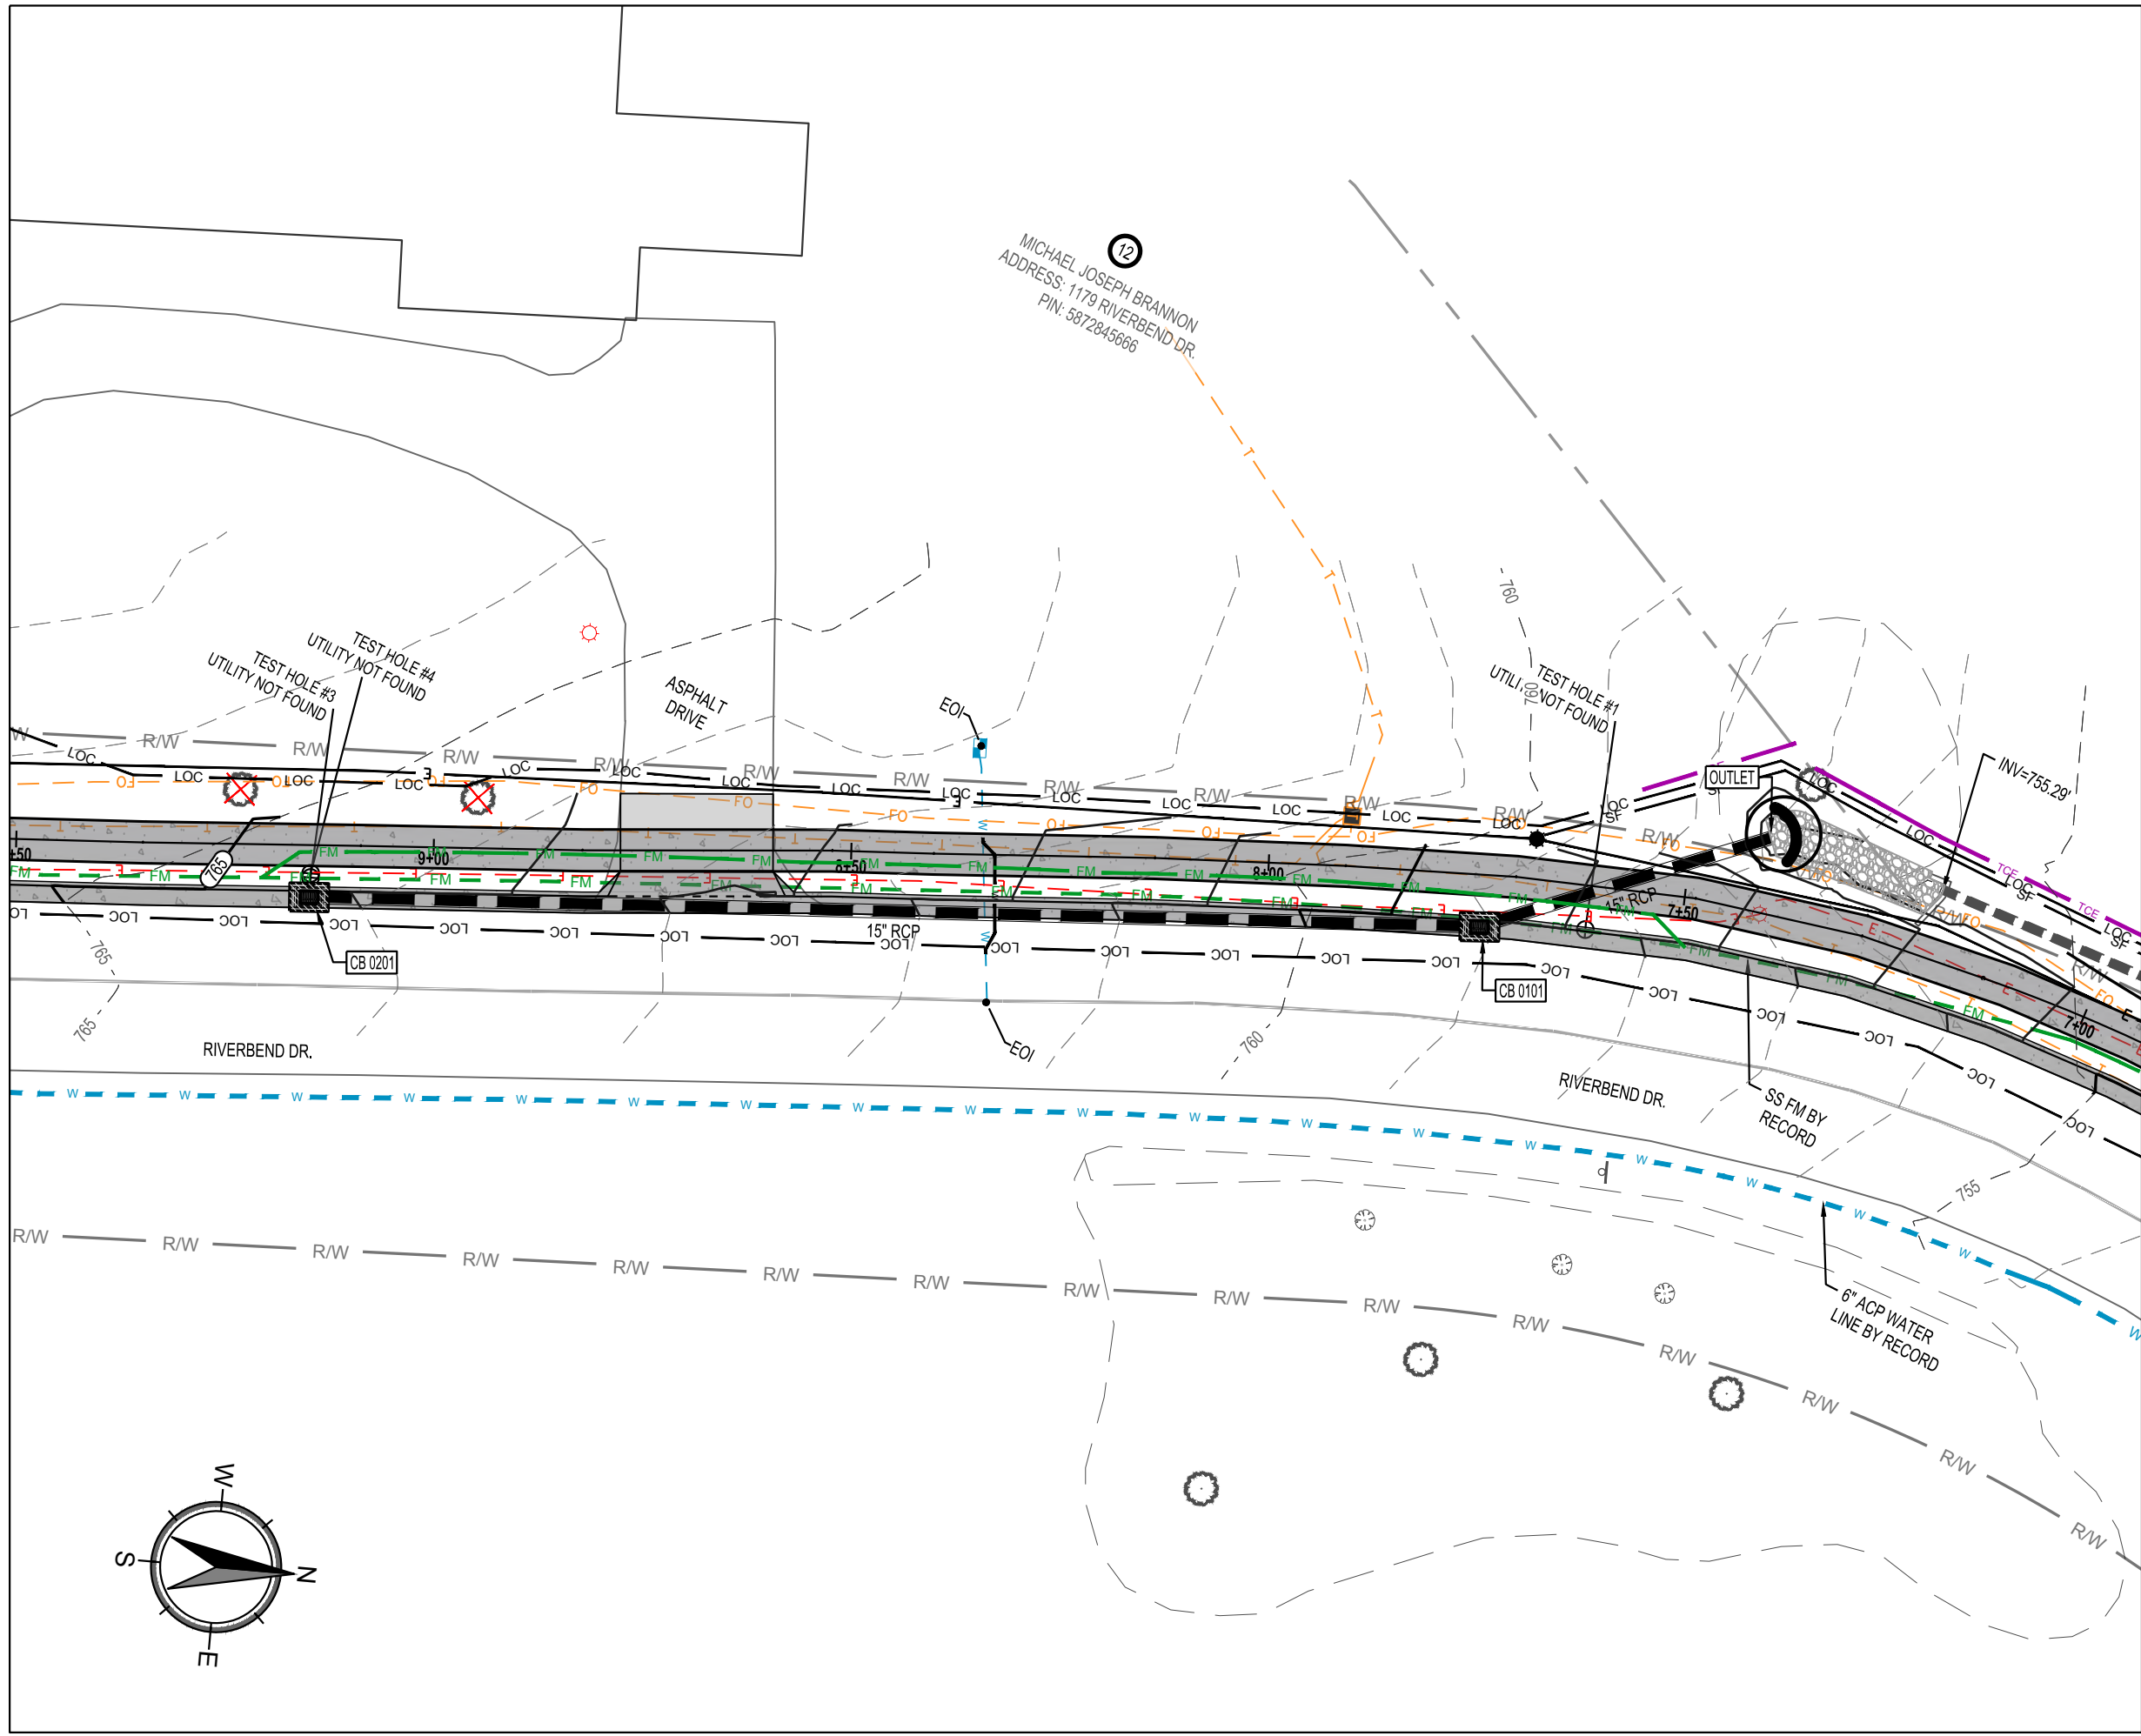

CB 0201 - OUTLET
Horz: 1"=20'
Vert: 1"=4'

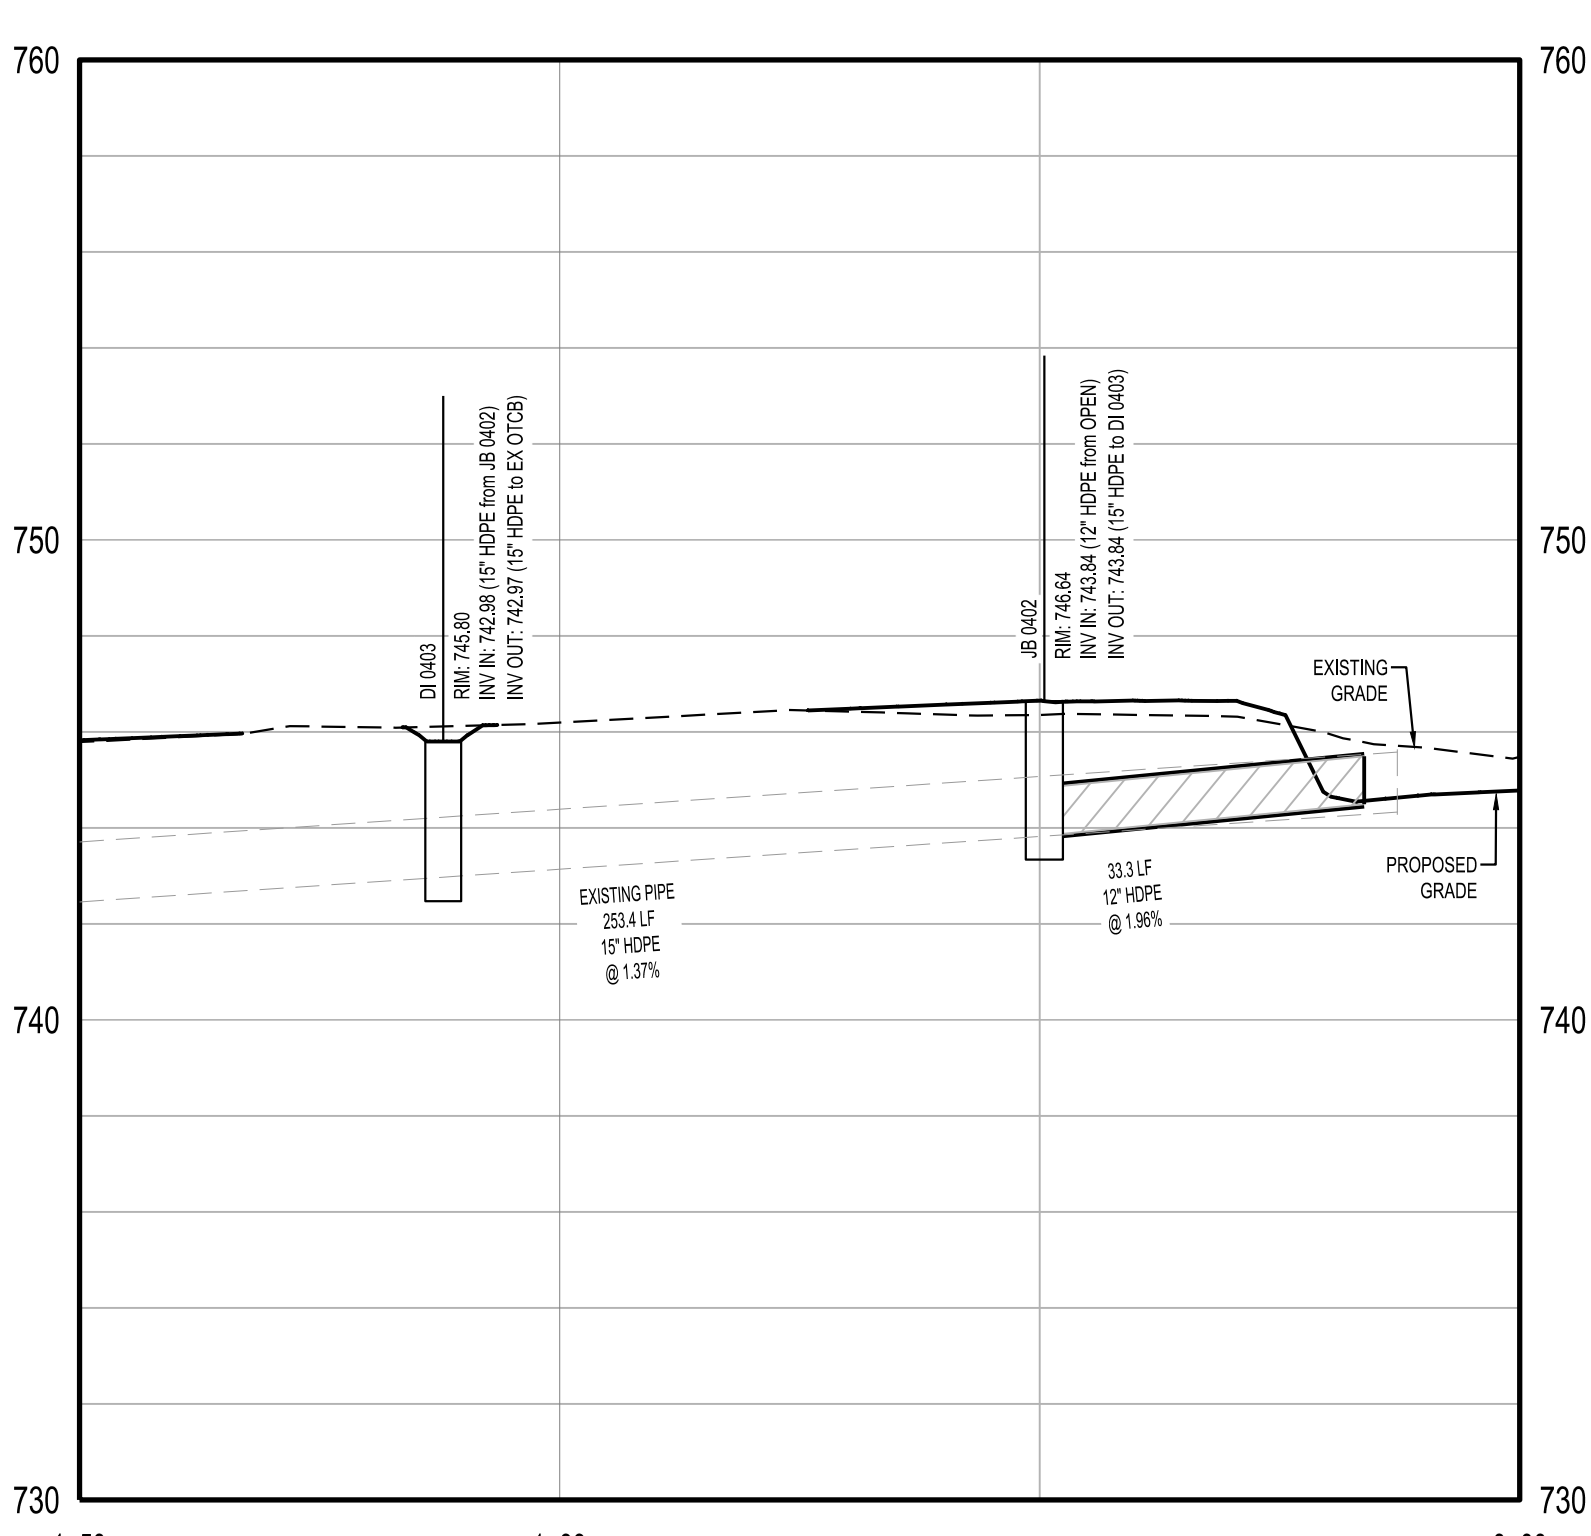

DP 0401 - DI 0403
Horz: 1"=20'
Vert: 1"=4'

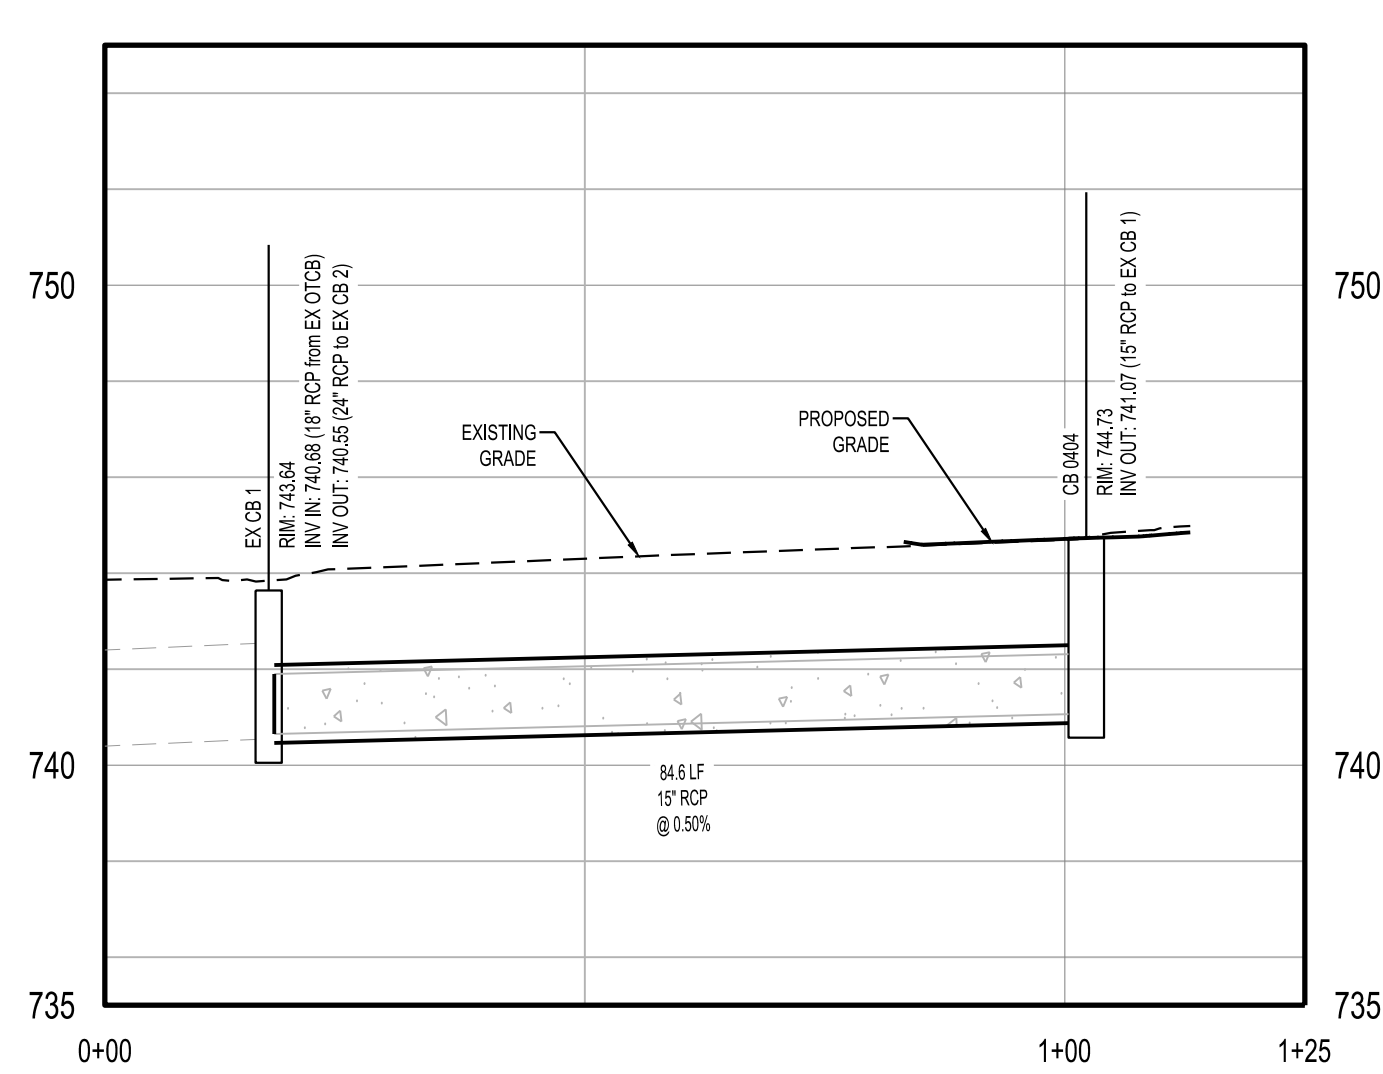

CB 0404 - EXISTING CB
Horz: 1"=20'
Vert: 1"=4'

WETHERILL ENGINEERING

TRANSPORTATION PLANNING DESIGN -
BRIDGE/STRUCTURE DESIGN - CIVIL/SITE DESIGN
- GIS/GPS - SURVEYING -
CONSTRUCTION OBSERVATION

1223 JONES FRANKLIN ROAD
RALEIGH, NORTH CAROLINA, 27606
PHONE: 919-851-8077
LICENSE No. F-40377
WETHERILLENG.COM

THESE DRAWINGS SHALL REMAIN THE PROPERTY OF
WETHERILL ENGINEERING. THEY MAY NOT BE
REUSED FOR ANY PURPOSE WITHOUT WRITTEN
PERMISSION OF WETHERILL ENGINEERING. WETHERILL
ENGINEERING SHALL RETAIN FULL PROTECTION
UNDER UNITED STATES COPYRIGHT LAW.

RIVERBEND DRIVE SIDEWALK PLAN PHASE 2

TOWN OF BERMUDA RUN, NC
DAVIE COUNTY, NORTH CAROLINA

DATE: 07.14.2026

REVISIONS	
DATE	COMMENT
01/29/2026	TOWN OF BERMUDA RUN REVIEW
06/12/2026	NCDOT E&SC REVIEW
07/14/2026	BID SET




Know what's below.
Call before you dig.

811


PRELIMINARY
NOT RELEASED FOR CONSTRUCTION

SEAL
J. BOGGS
ENGINEER
6499134


24315.01
RIVERBEND DR
DRAINAGE
PROFILES
DP-1

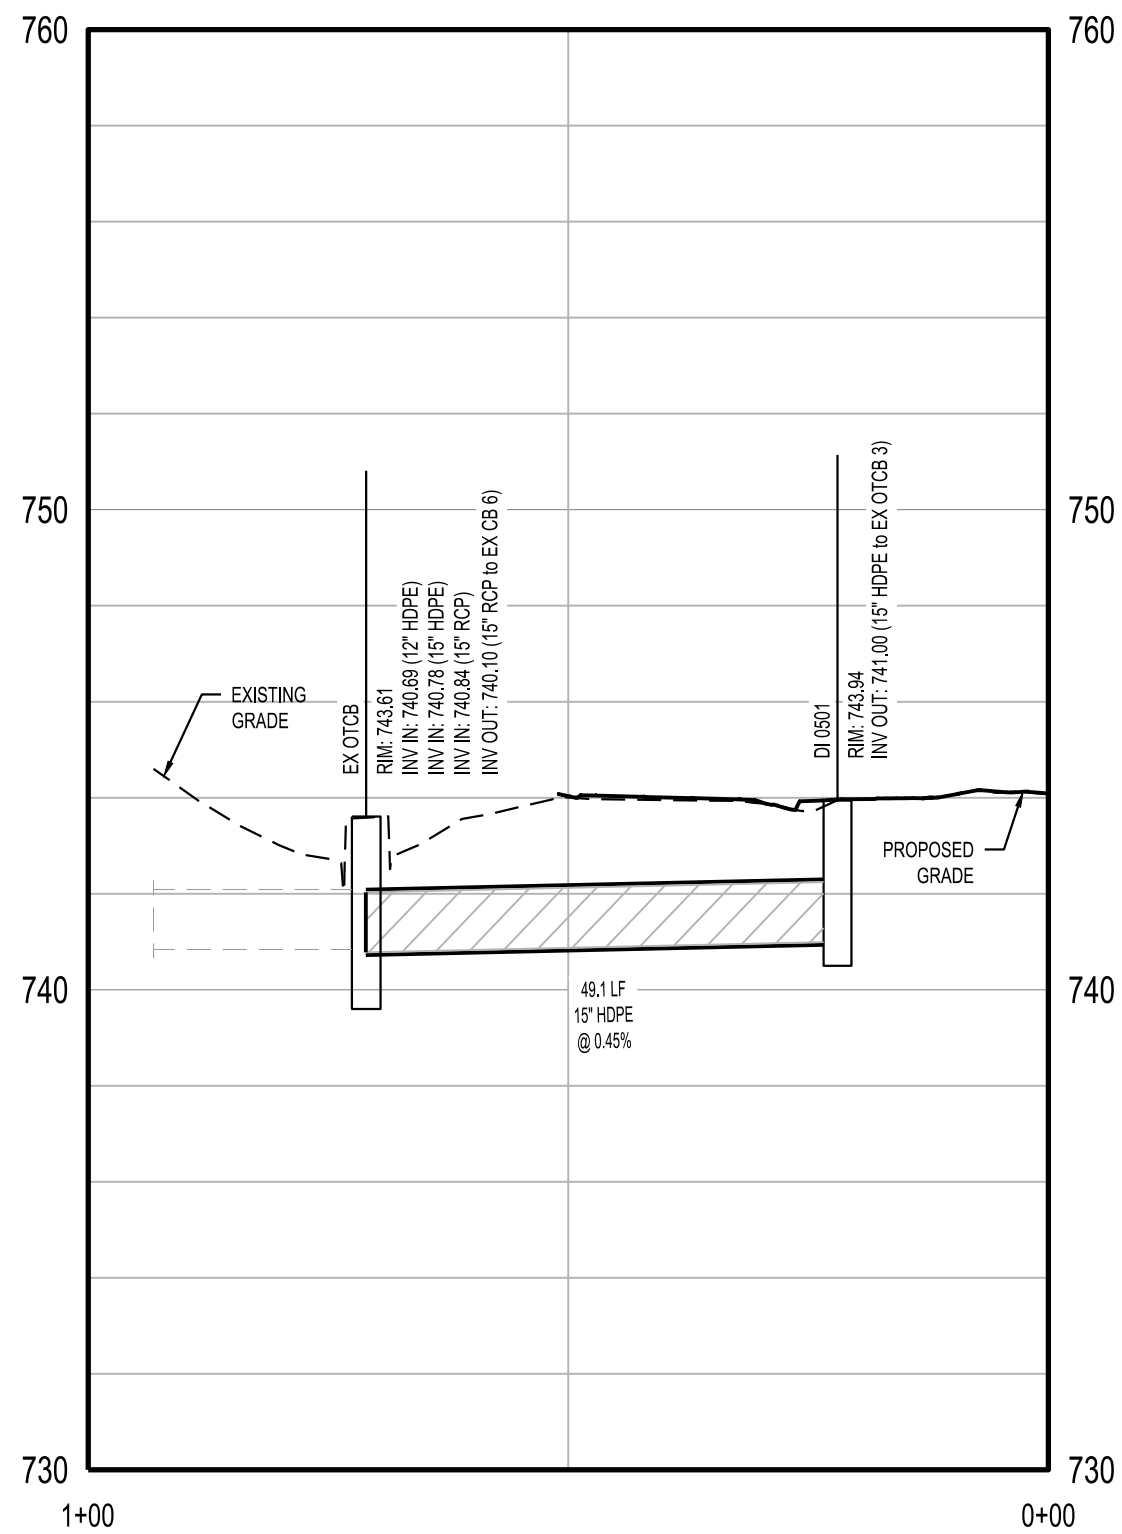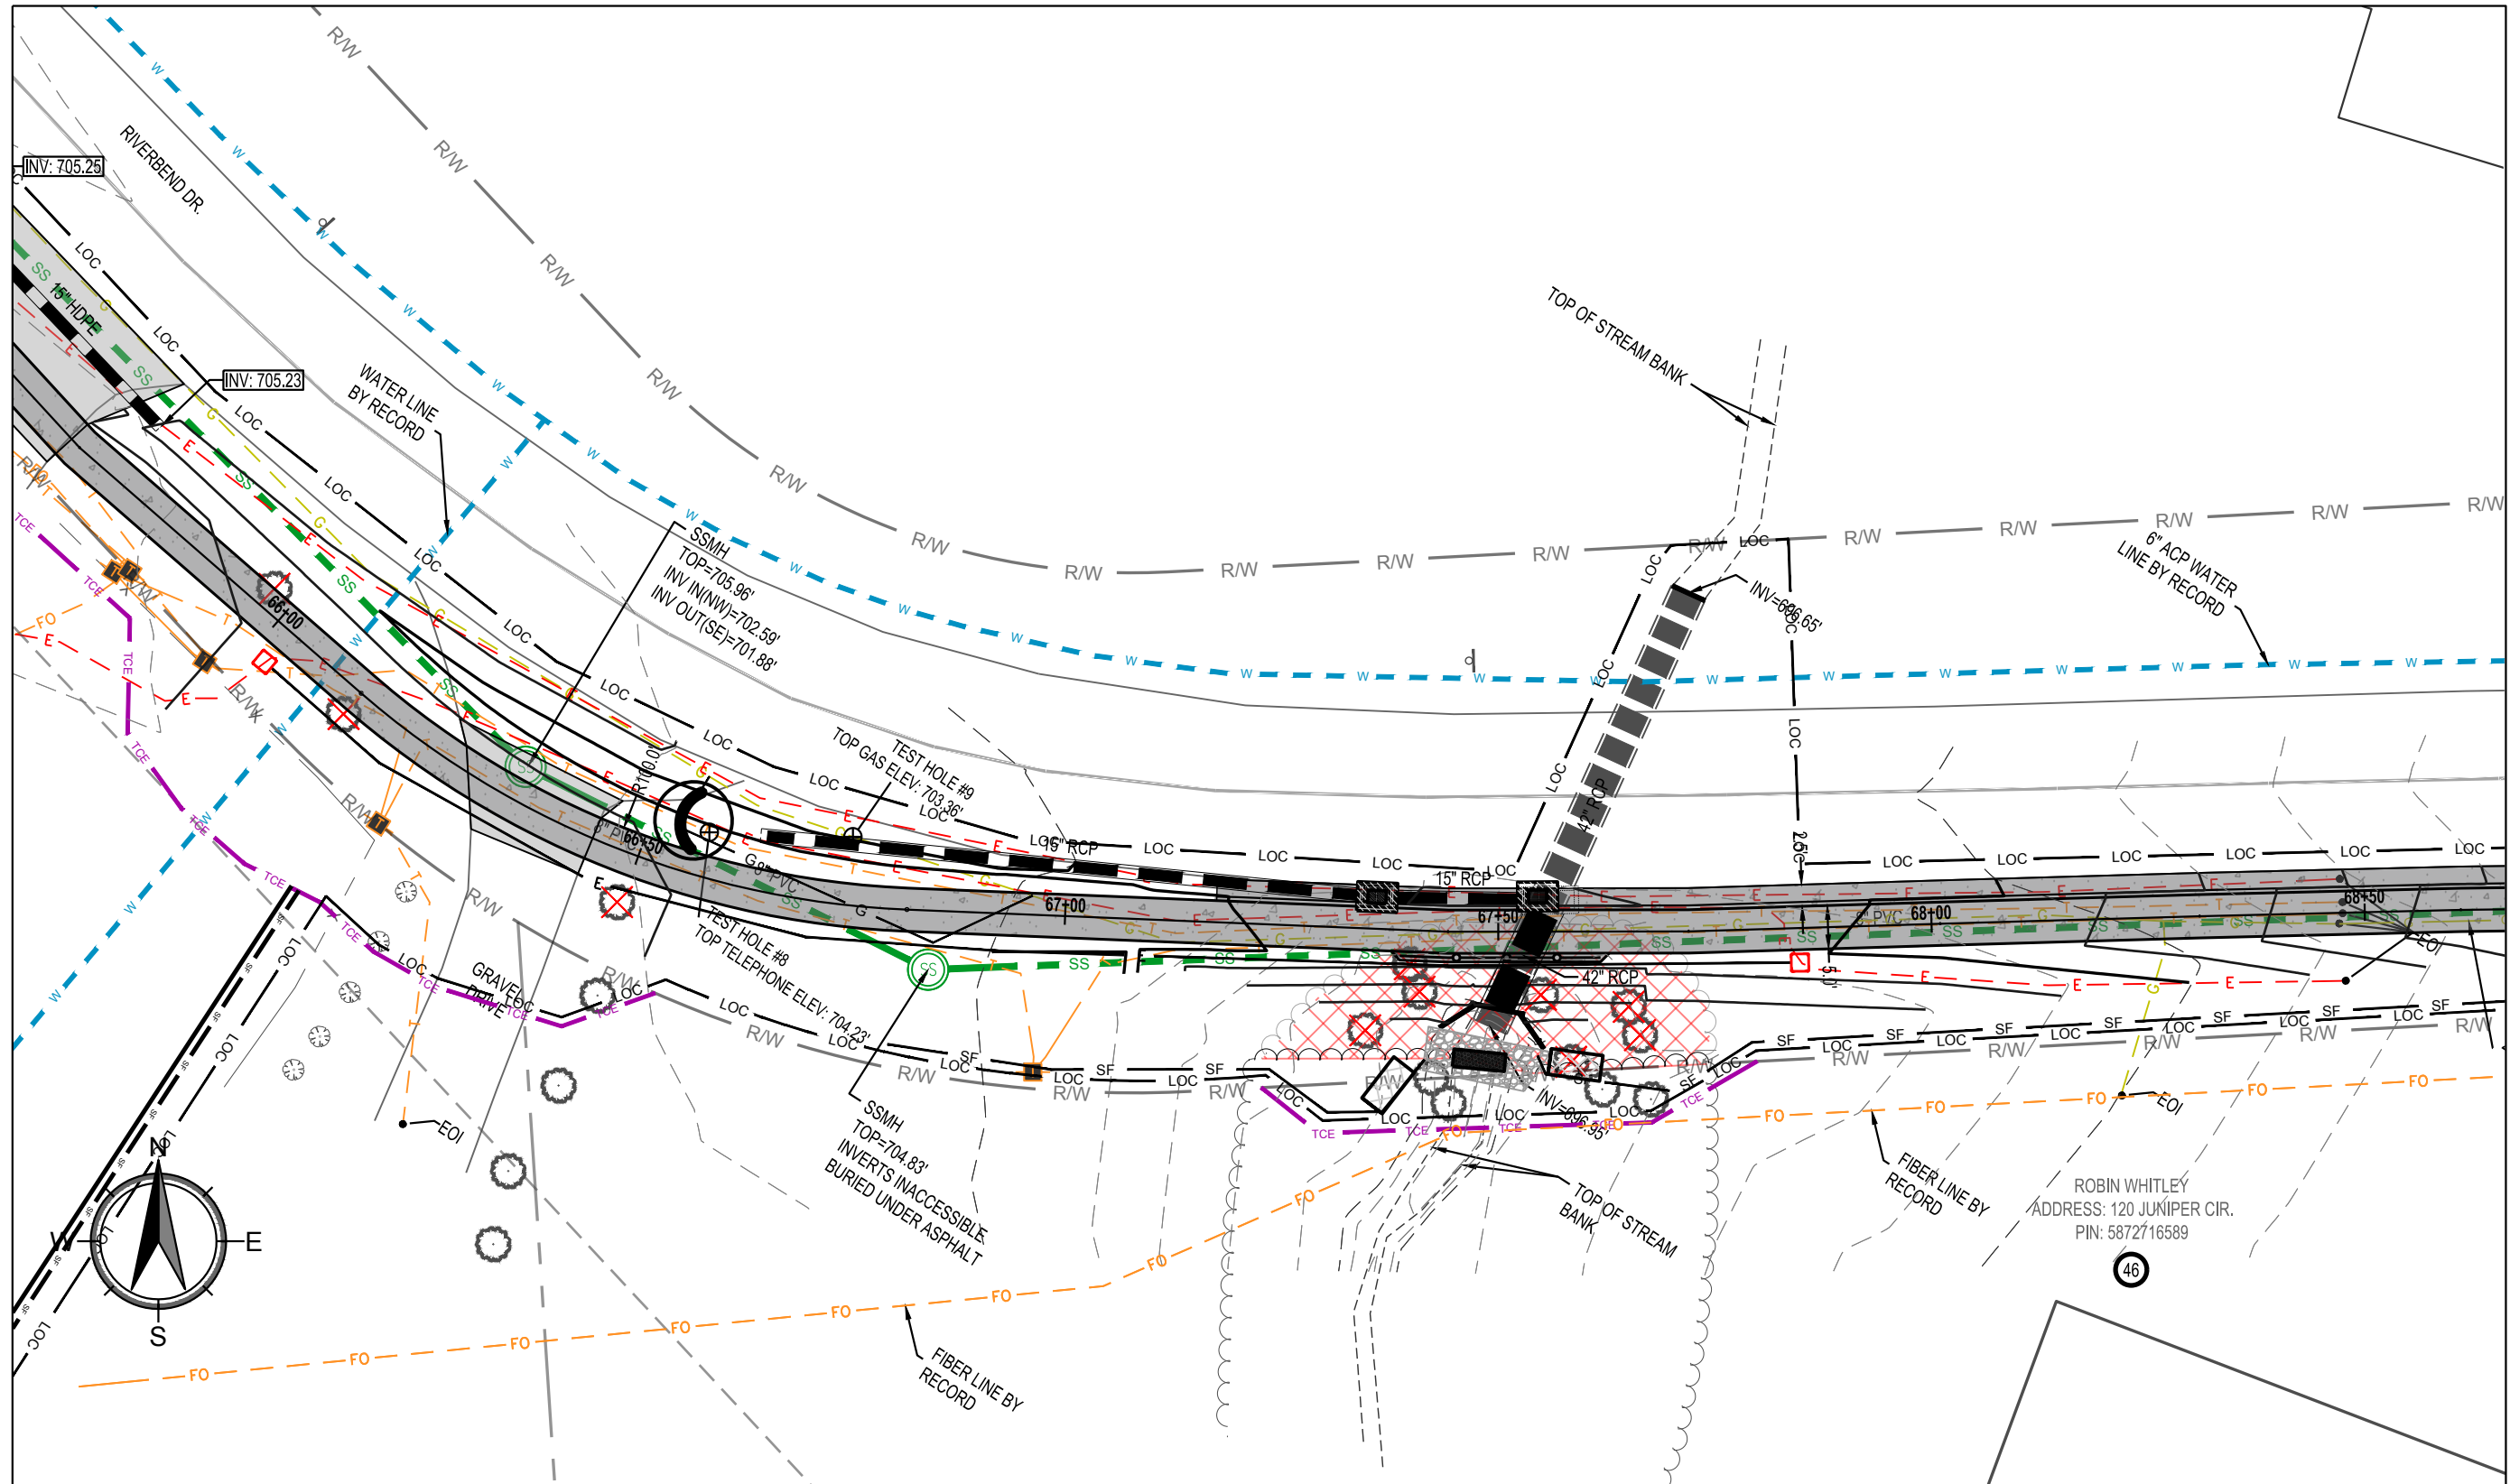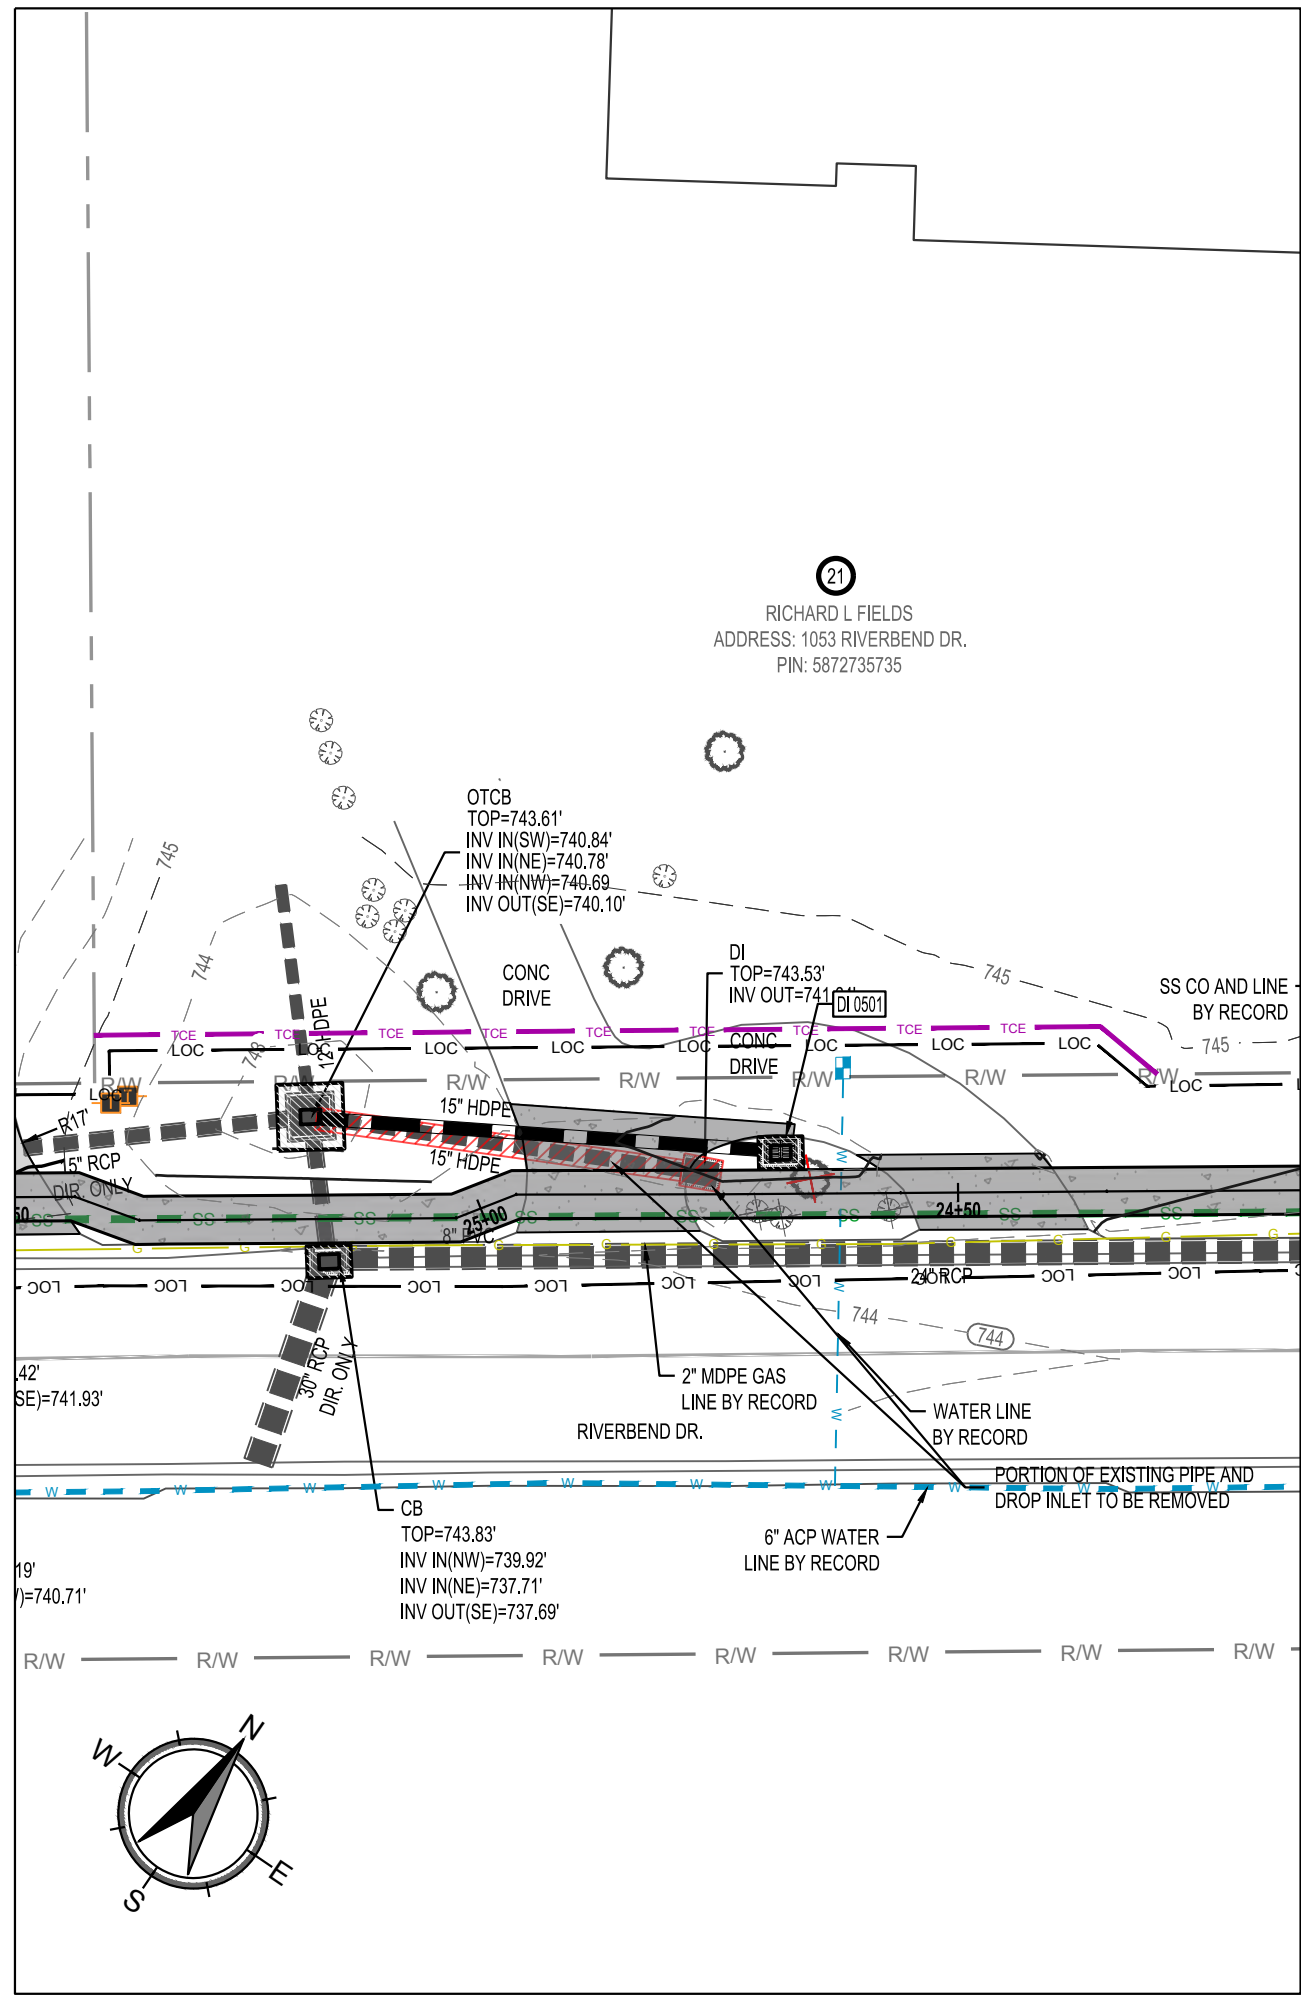

DI 0501 - EX OTCB
Horz: 1"=20'
Vert: 1"=4'

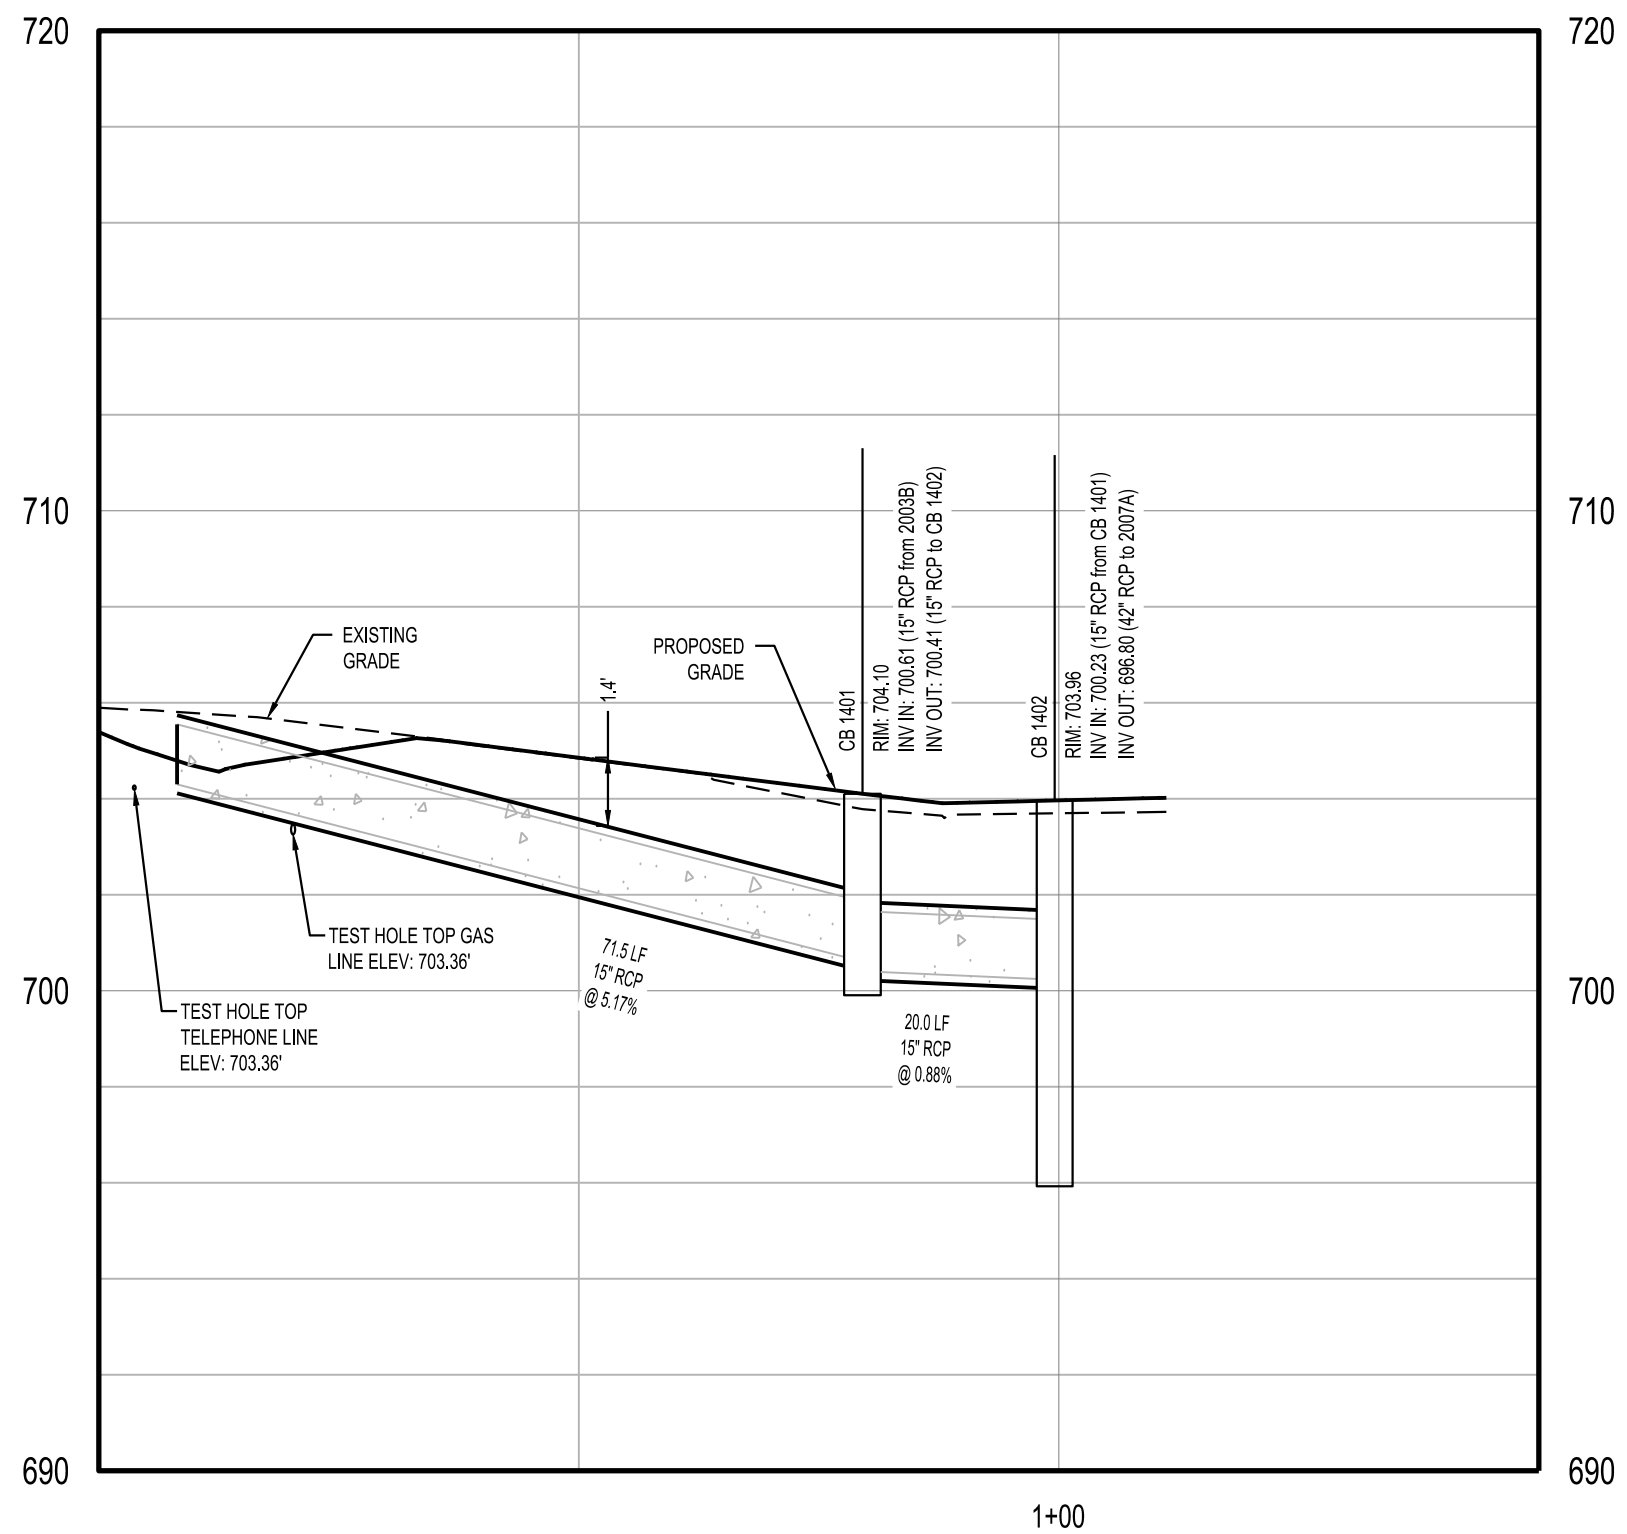

OPEN PIPE - CB 1402
Horz: 1"=20'
Vert: 1"=4'

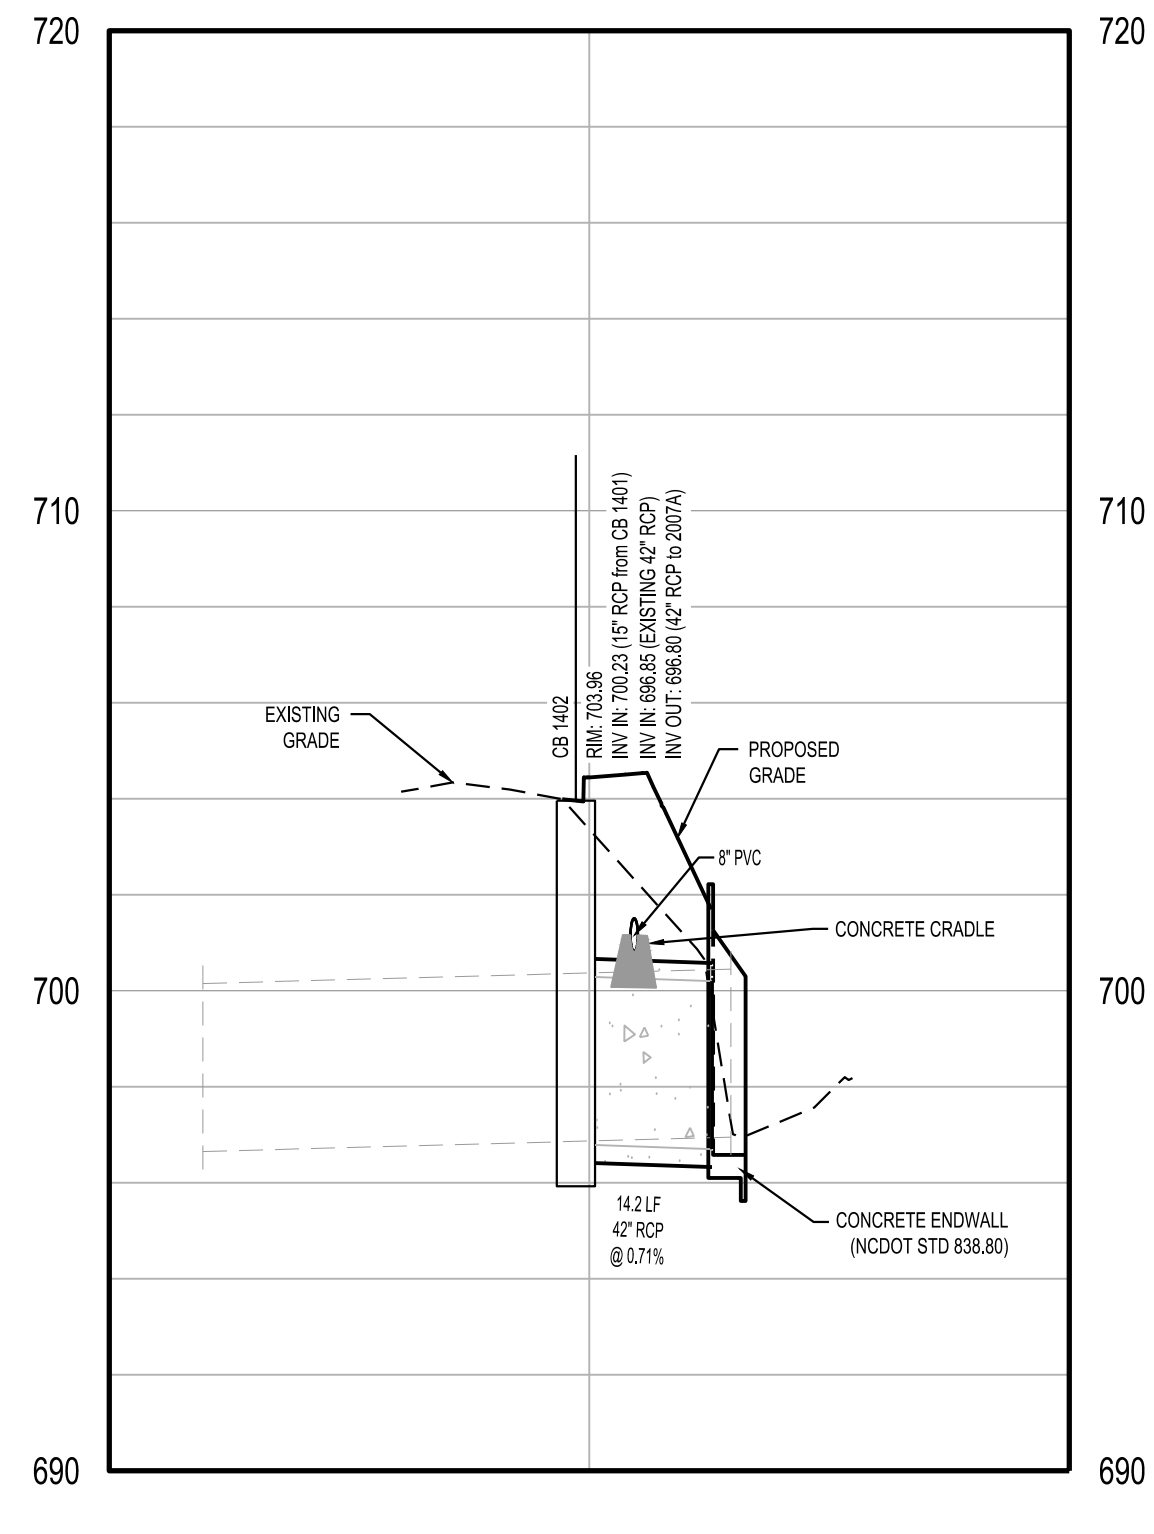

OPEN PIPE - HEADWALL
Horz: 1"=20'
Vert: 1"=4'

SCALE 1" = 20' 0 10 20 40

THESE DRAWINGS SHALL REMAIN THE PROPERTY OF
WETHERILL ENGINEERING. THEY MAY NOT BE
REUSED FOR ANY PURPOSE WITHOUT WRITTEN
PERMISSION OF WETHERILL ENGINEERING. WETHERILL
ENGINEERING SHALL RETAIN FULL PROTECTION
UNDER UNITED STATES COPYRIGHT LAW.

RIVERBEND DRIVE SIDEWALK PLAN PHASE 2

TOWN OF BERMUDA RUN, NC
DAVIE COUNTY, NORTH CAROLINA

DATE: 07.14.2026

REVISIONS

DATE	COMMENT
01/29/2026	TOWN OF BERMUDA RUN REVIEW
06/12/2026	NCDEQ E&SC REVIEW
07/14/2026	BID SET

Know what's below.
Call before you dig.

811

PRELIMINARY
NOT RELEASED FOR CONSTRUCTION

24315.01
RIVERBEND DR
DRAINAGE
PROFILES
DP-2

RIVERBEND DRIVE
SIDEWALK PLAN PHASE 2

TOWN OF BERMUDA RUN, NC
DAVIE COUNTY, NORTH CAROLINA

DATE: 07.14.2026	
REVISIONS	
DATE	COMMENT
01/29/2026	TOWN OF BERMUDA RUN REVIEW
06/12/2026	NCDEQ E&SC REVIEW
07/14/2026	BID SET

Know what's below.
Call before you dig.

811

PRELIMINARY
NOT RELEASED FOR CONSTRUCTION

SEAL
JORDAN J. BOGGESS
ENGINEER
6497131
NORTH CAROLINA
PROFESSIONAL

24315.01

RIVERBEND DR.
STA 5+00 - 9+00

XS-1

