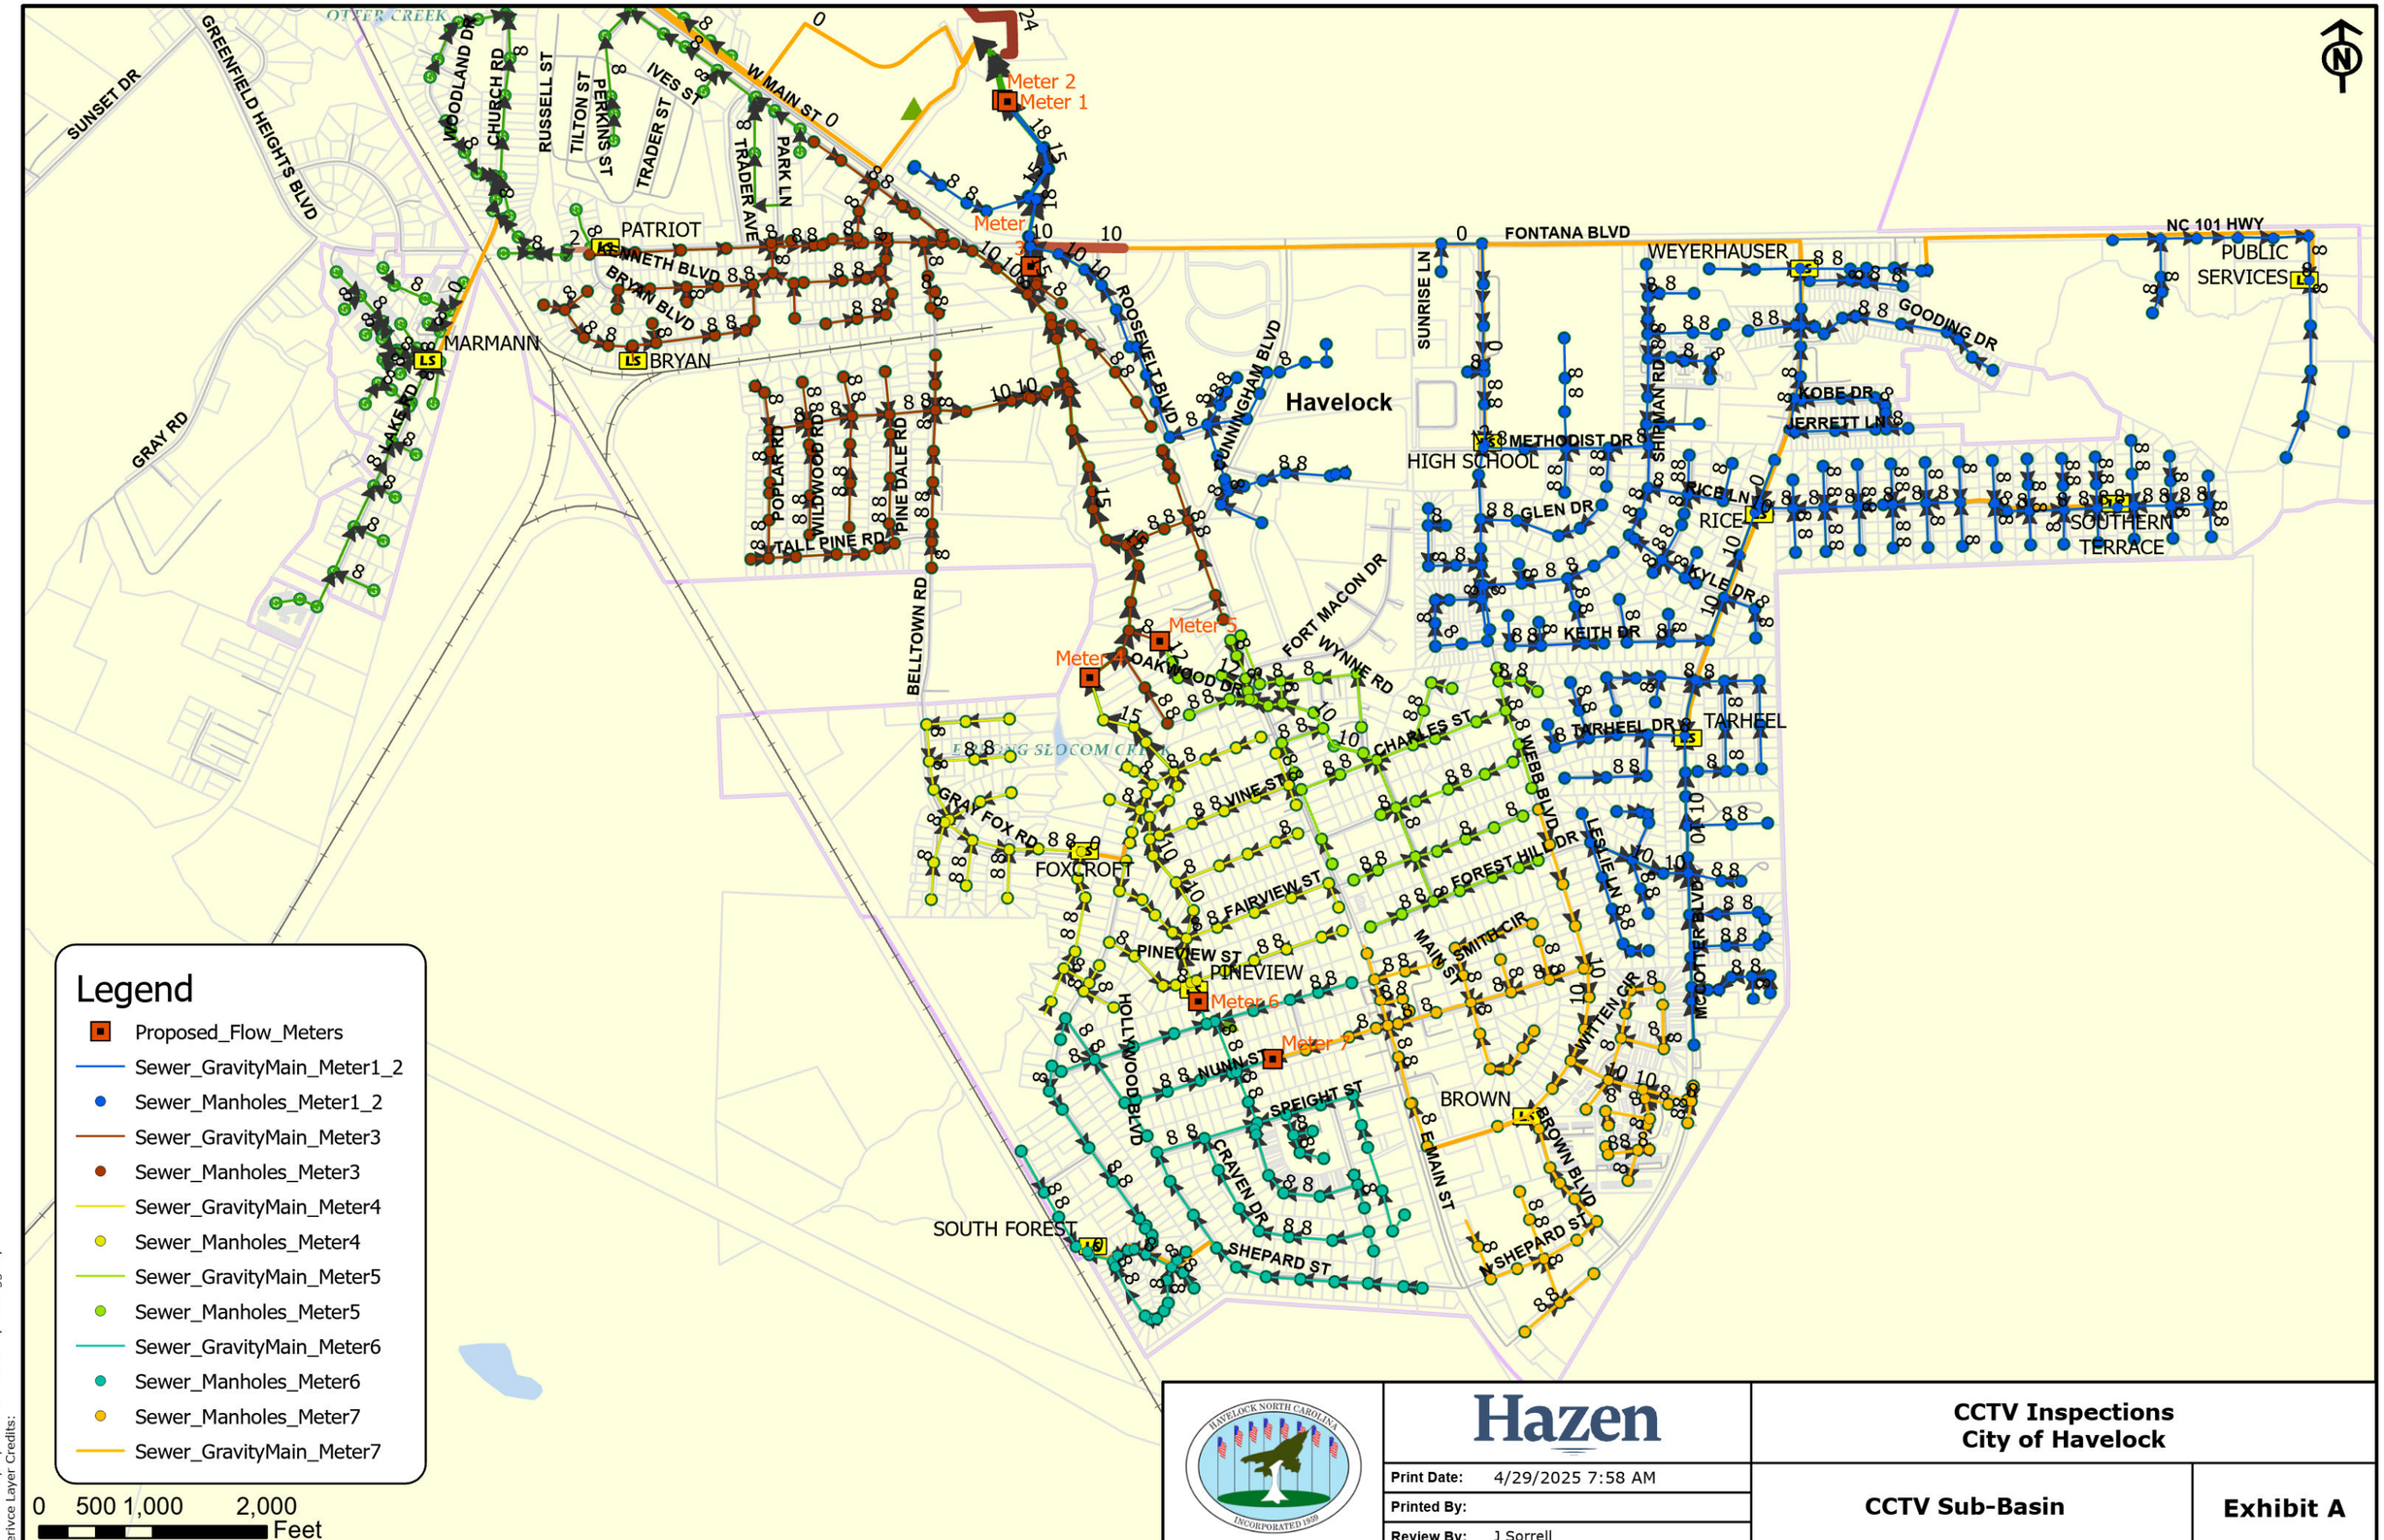
Legend
Proposed_Flow_Meters
Sewer_GravityMain_Meter1_2
Sewer_Manholes_Meter1_2
Sewer_GravityMain_Meter3
Sewer_Manholes_Meter3
Sewer_GravityMain_Meter4
Sewer_Manholes_Meter4
Sewer_GravityMain_Meter5
Sewer_Manholes_Meter5
Sewer_GravityMain_Meter6
Sewer_Manholes_Meter6
Sewer_Manholes_Meter7
Sewer_GravityMain_Meter7
0 500 1,000 2,000
Feet
Meter 1
Meter 2
Meter 3
Meter 4
Meter 5
Meter 6
Meter 7
Havelock
PATRIOT
MARMANN
BRYAN
WEYERHAUSER
PUBLIC SERVICES
HIGH SCHOOL
RICE
SOUTHERN TERRACE
TARHEEL
FOXCROFT
PINEVIEW
BROWN
SOUTH FOREST
FONTANA BLVD
NC 101 HWY
W MAIN ST
ROOSEVELT BLVD
CUNNINGHAM BLVD
SUNRISE LN
GOODING DR
KOBE DR
JERRETT LN
METHODIST DR
SHIPMAN RD
GLEN DR
KEITH DR
KYLE DR
TARHEEL DR
FORT MACON DR
WYNNE RD
OAKWOOD DR
CHARLES ST
WEBB BLVD
VINE ST
FOREST HILL DR
LESLIE LN
MCDOTTER BLVD
FAIRVIEW ST
SMITH CIR
MAIN ST
WHITEN CIR
PINEVIEW ST
HOLLYWOOD BLVD
NUNN ST
SPEIGHT ST
CRAVEN DR
E MAIN ST
BROWN BLVD
SHEPARD ST
GRAY FOX RD
BELLTOWN RD
POPLAR RD
WILDWOOD RD
PINE DALE RD
TALL PINE RD
LAKE RD
GRAY RD
SUNSET DR
GREENFIELD HEIGHTS BLVD
WOODLAND DR
CHURCH RD
RUSSELL ST
TILTON ST
PERKINS ST
IVES ST
TRADER ST
TRADER AVE
PARK LN
OTTER CREEK
BRANCH SLOCOM CREEK
Hazen
Print Date: 4/29/2025 7:58 AM
Printed By:
Review By: J Sorrell
CCTV Inspections
City of Havelock
CCTV Sub-Basin
Exhibit A
Hazen Project Number: 30906-307
Plot date: 4/29/2025 7:58 AM By: AHaggerty
Service Layer Credits:
File = O:\GIS\Projects\30906-000\30906-307\ArcGISPro\WorkingMap\WorkingMap.aprx Saved by AHaggerty Save date = 4/29/2025 7:57 AM